WASHINGTON COUNTY, TENN.

TELFORD, TENN.

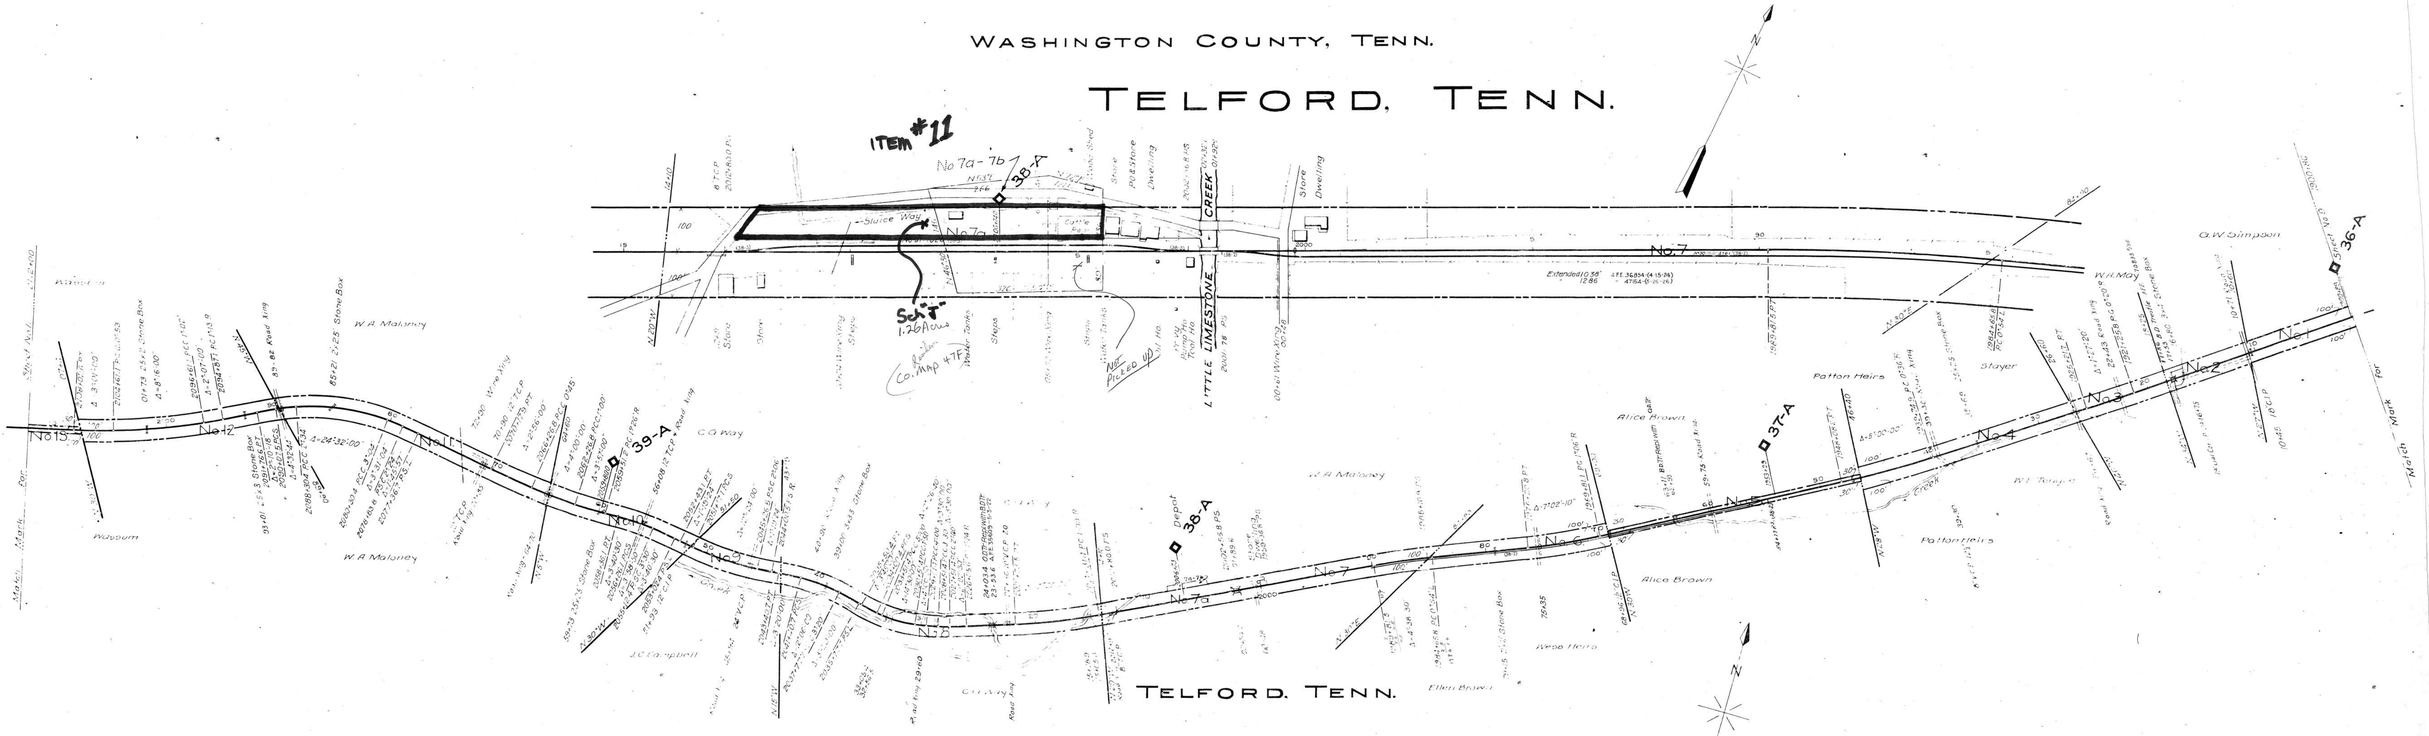

TRACK NUMBERS REFER TO I.C.C. LIST NUMBERS

RIGHT-OF-WAY AND TRACK MAP

SOUTHERN RAILWAY COMPANY

Operated by the

SOUTHERN RAILWAY COMPANY

KNOXVILLE DIVISION

STATION 1900+80 TO STATION 2112+00

SCALE 1 IN = 400 FT. DEC. 31, 1927

Office of Chief Engineer

Washington, D.C.

THE RAILWAY DOES NOT GUARANTEE THE ACCURACY OF THE INFORMATION SHOWN ON THIS MAP

STATIONING REFERS TO I.C.C. INVENTORY CHAINAGE-1916

V.57
10

Tracks corrected to Dec. 31, 1939.

090-026