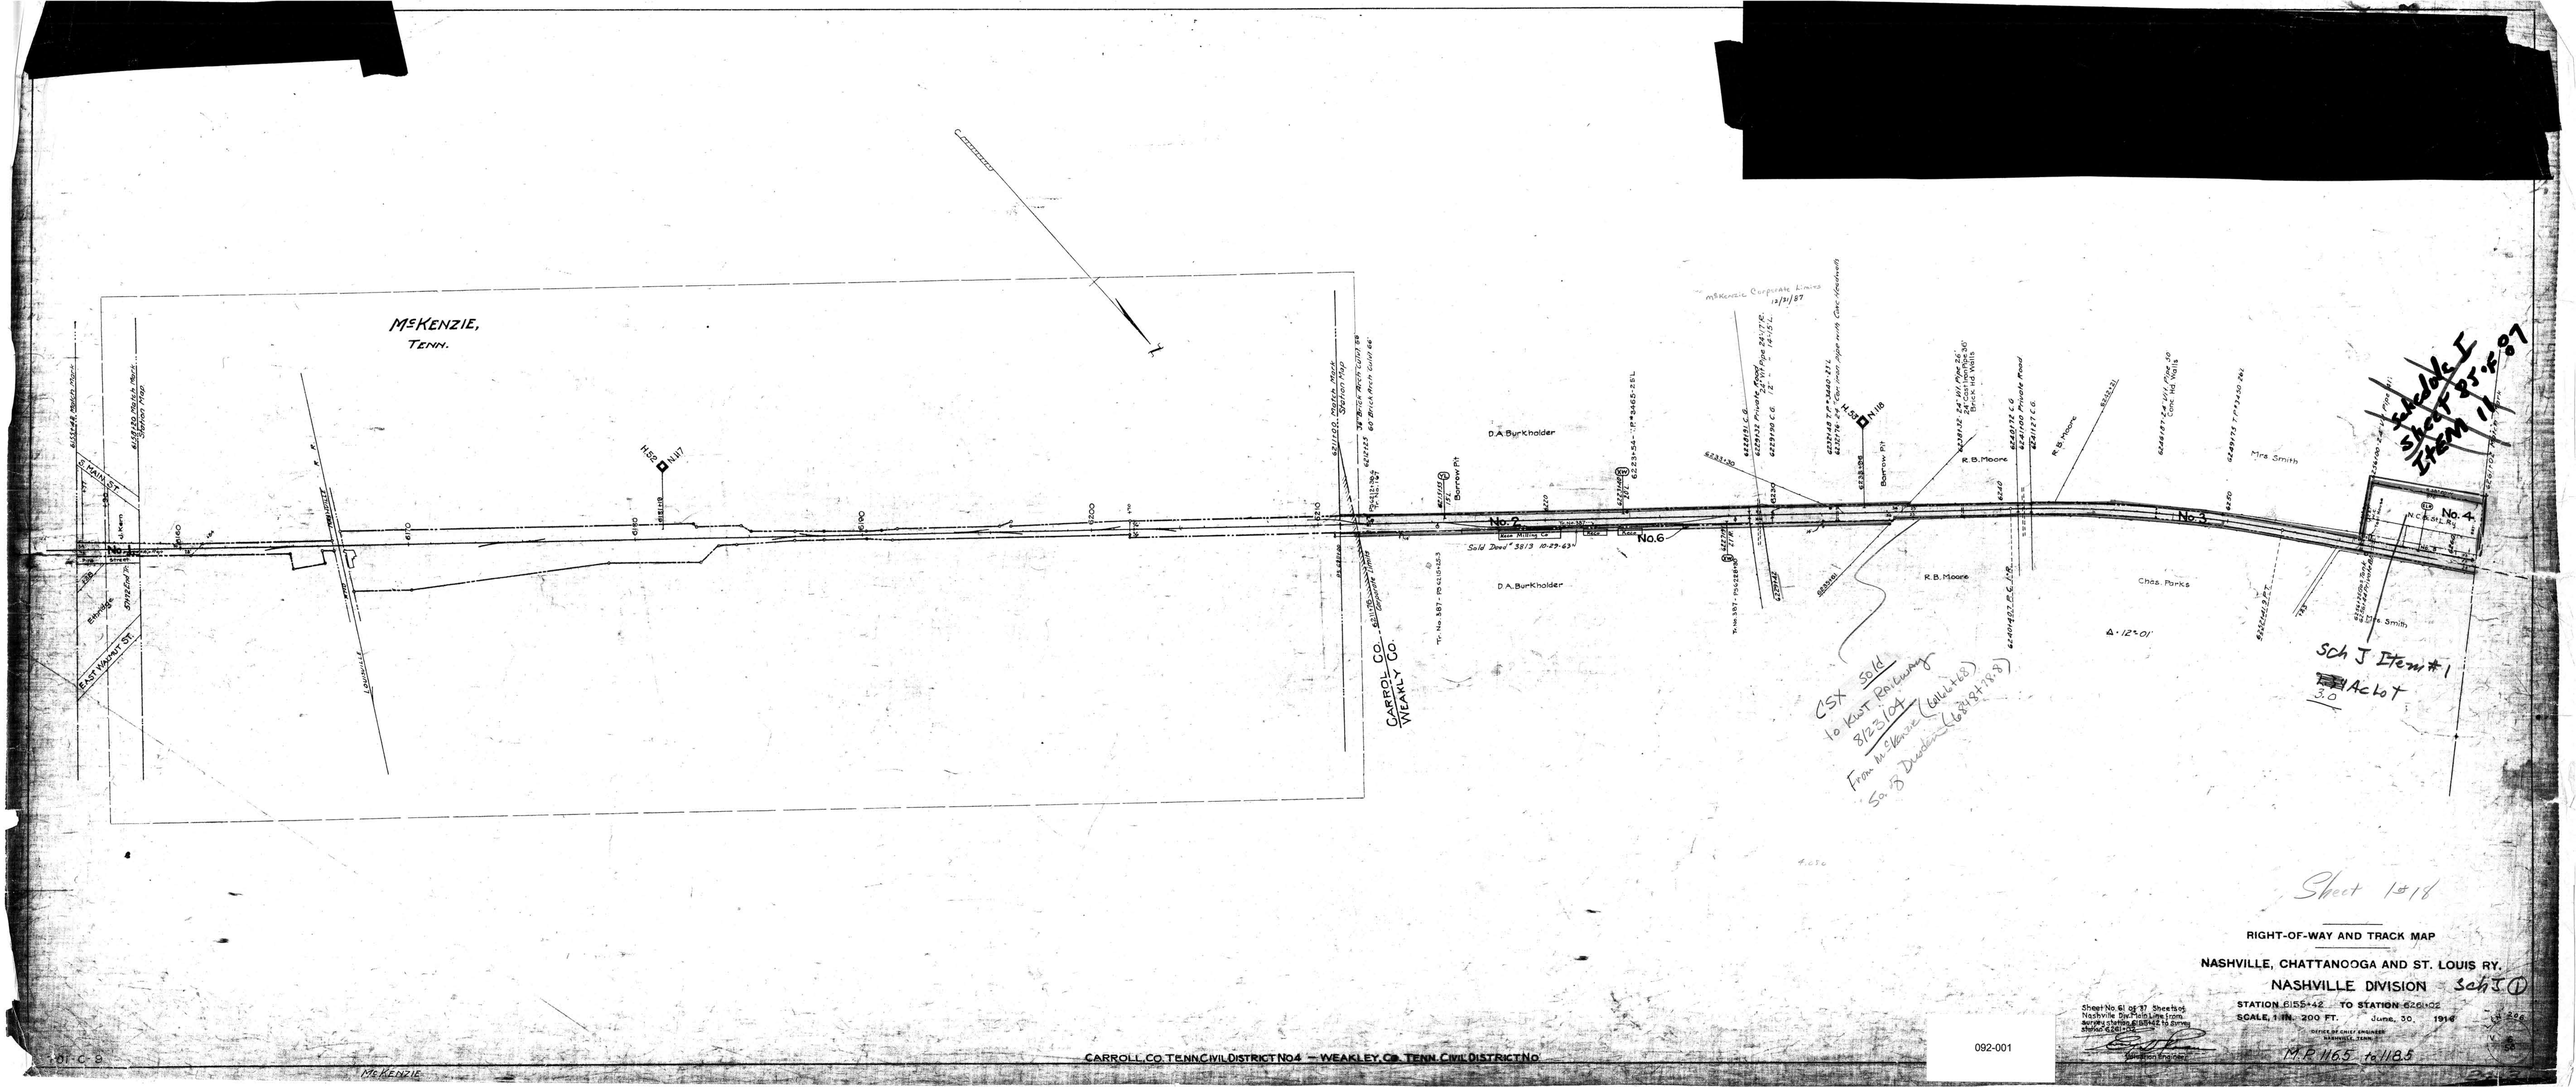
McKENZIE,
TENN.
No. 1
No. 2
No. 3
No. 4
No. 6
D.A. Burkholder
R.B. Moore
Chas. Parks
Mrs. Smith
Borrow Pit
CARROLL CO.
WEAKLY CO.
Sold Deed 3813 10-29-63
Schedule I
Sheet 85-F-87
Item 1A
CSX sold
to KWT Railway
8/23/04
From McKenzie (6166+68)
Sa. B Dresden (6848+78.8)
Sch J Item #1
Ac Lot
3.0
Sheet 1 of 18
RIGHT-OF-WAY AND TRACK MAP
NASHVILLE, CHATTANOOGA AND ST. LOUIS RY.
NASHVILLE DIVISION
Sch J ①
STATION 6155+42 TO STATION 6261+02
SCALE, 1 IN. 200 FT.
June, 30, 1914
M.P. 116.5 to 118.5
CARROLL CO. TENN. CIVIL DISTRICT NO 4 — WEAKLEY CO. TENN. CIVIL DISTRICT NO
McKENZIE
092-001