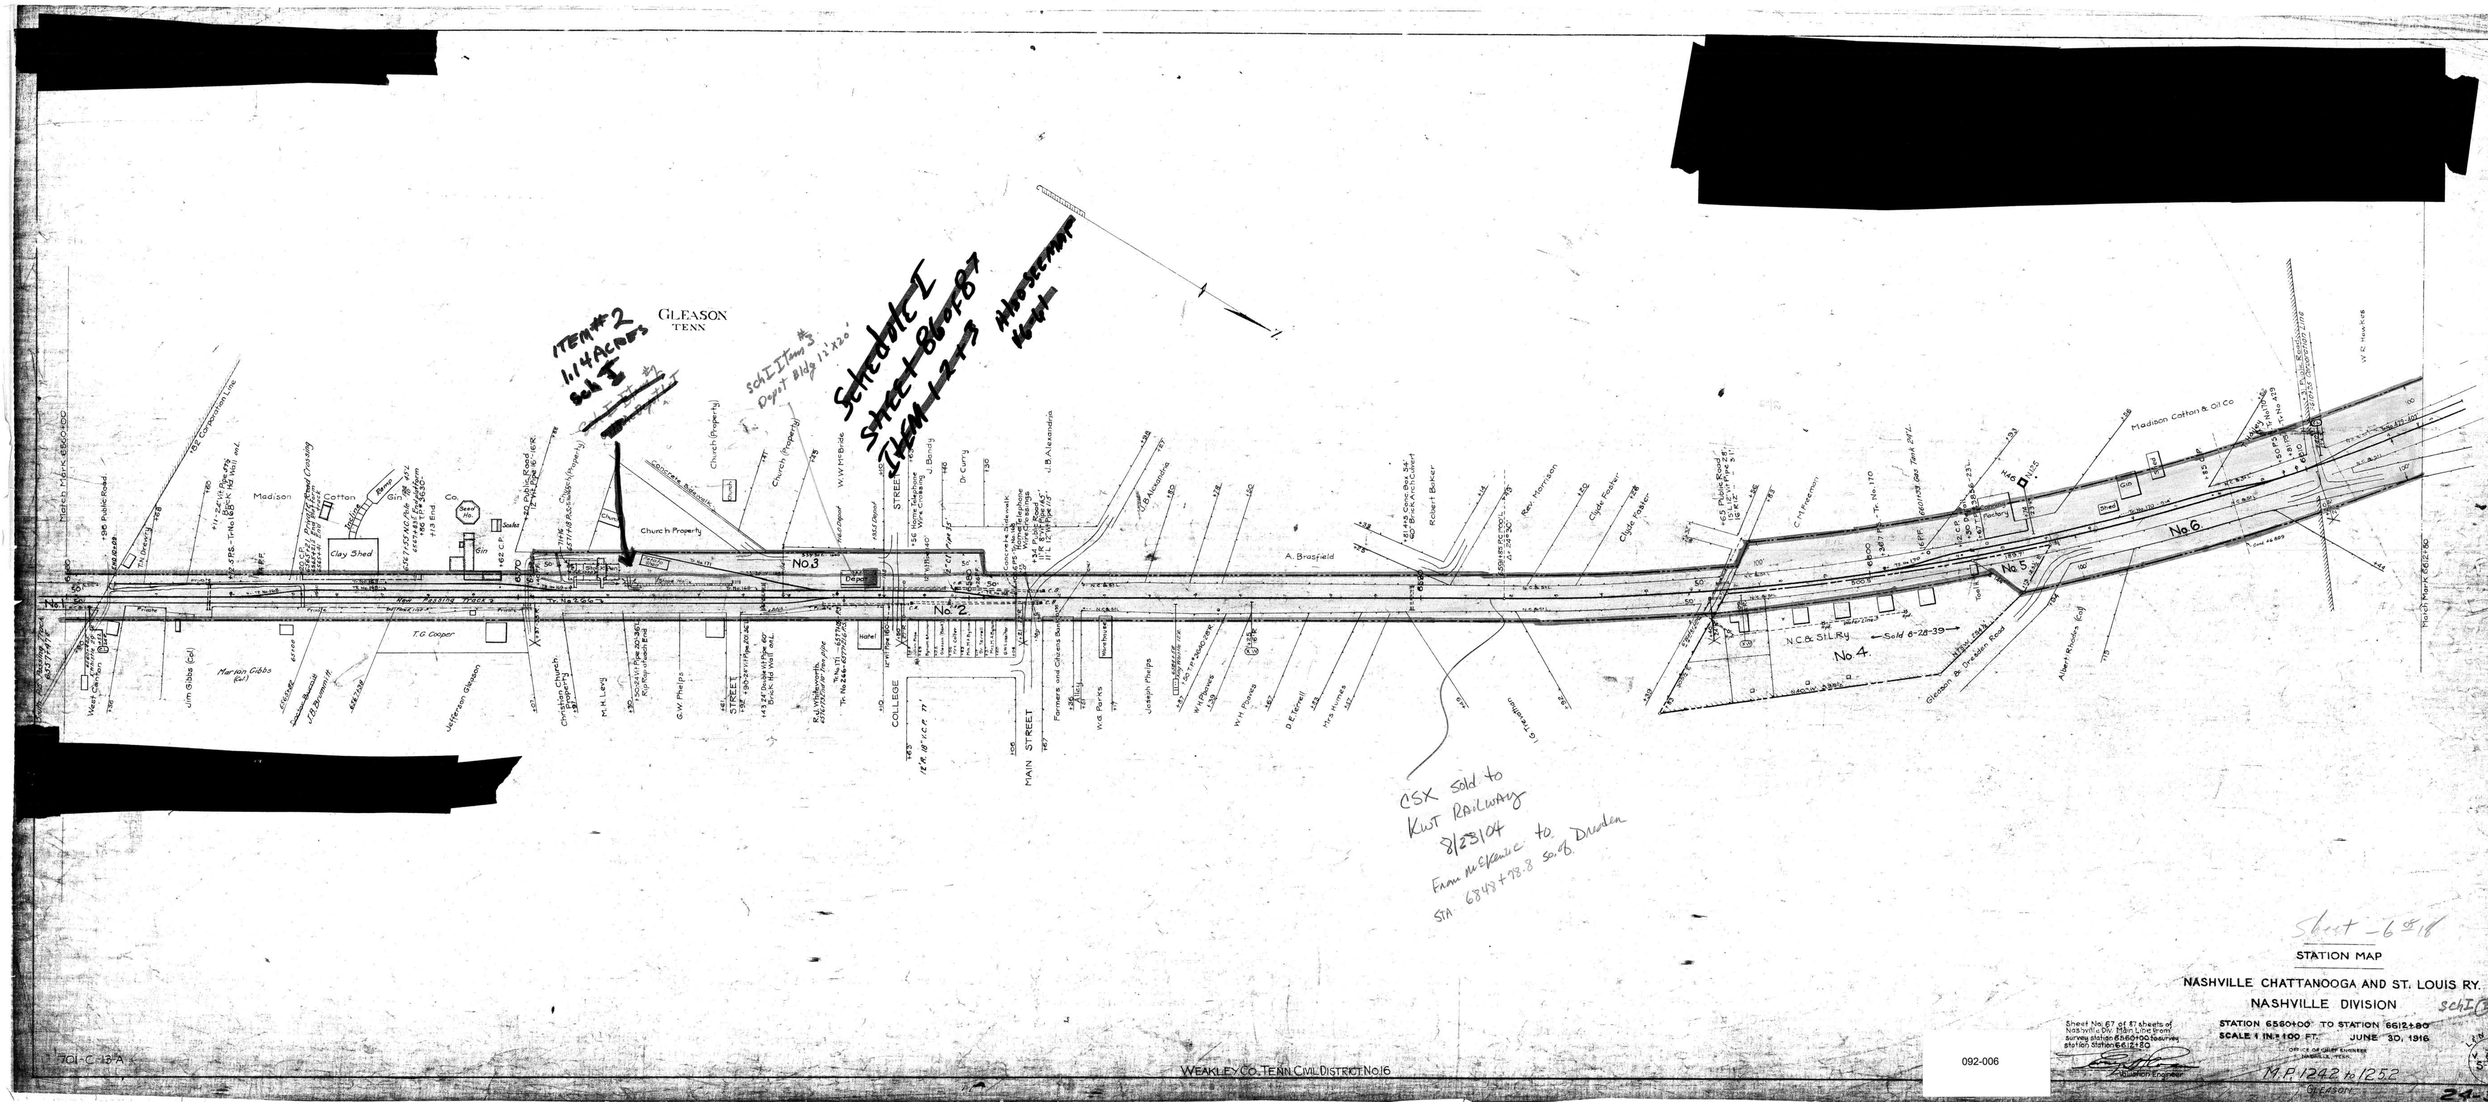
GLEASON
TENN
ITEM #2
1.14 ACRES
Sub I
Schedule I
Sheet 8 of 87
ITEM 4213
Abandonment
North
Sch I Item 3
Depot Bldg 12'x20'
No. 1
No. 2
No. 3
No. 4
No. 5
No. 6
Depot
Hotel
Clay Shed
Gin
Scales
Church Property
Madison
Cotton
Madison Cotton & Oil Co
A. Brasfield
Robert Baker
Clyde Foster
Rev. Harrison
C. M. Pinkerton
W. E. Hawkins
T. G. Cooper
Jim Gibbs (col)
Marion Gibbs (col)
Jefferson Gleason
Christian Church
M. H. Lang
G. W. Phelps
R. H. Whitworth
Joseph Phelps
W. H. Flowers
D. E. Farrell
Mrs. Hughes
Farmers and Citizens Bank
W. B. Purvis
Houses
Albert Rhodes Est
Gleason & Dresden Road
N.C. & St.L. Ry.
Sold 6-28-39
CSX Sold to
KWT Railway
8/23/04
From McKenzie to
STA 6845+73.8 so. of Dresden
Sheet - 6 of 16
STATION MAP
NASHVILLE CHATTANOOGA AND ST. LOUIS RY.
NASHVILLE DIVISION
Sch I Item 3
STATION 6560+00 TO STATION 6612+80
SCALE 1 IN. = 100 FT. JUNE 30, 1916
OFFICE OF CHIEF ENGINEER
NASHVILLE, TENN.
M.P. 1242 to 1252
Gleason
Sheet No. 67 of 87 sheets of Nashville Div. Main Line from survey station 6560+00 to survey station 6612+80
Chief Engineer
WEAKLEY CO., TENN. CIVIL DISTRICT No. 16
092-006
V.S. 5-62
24-5