[redacted]

[redacted]

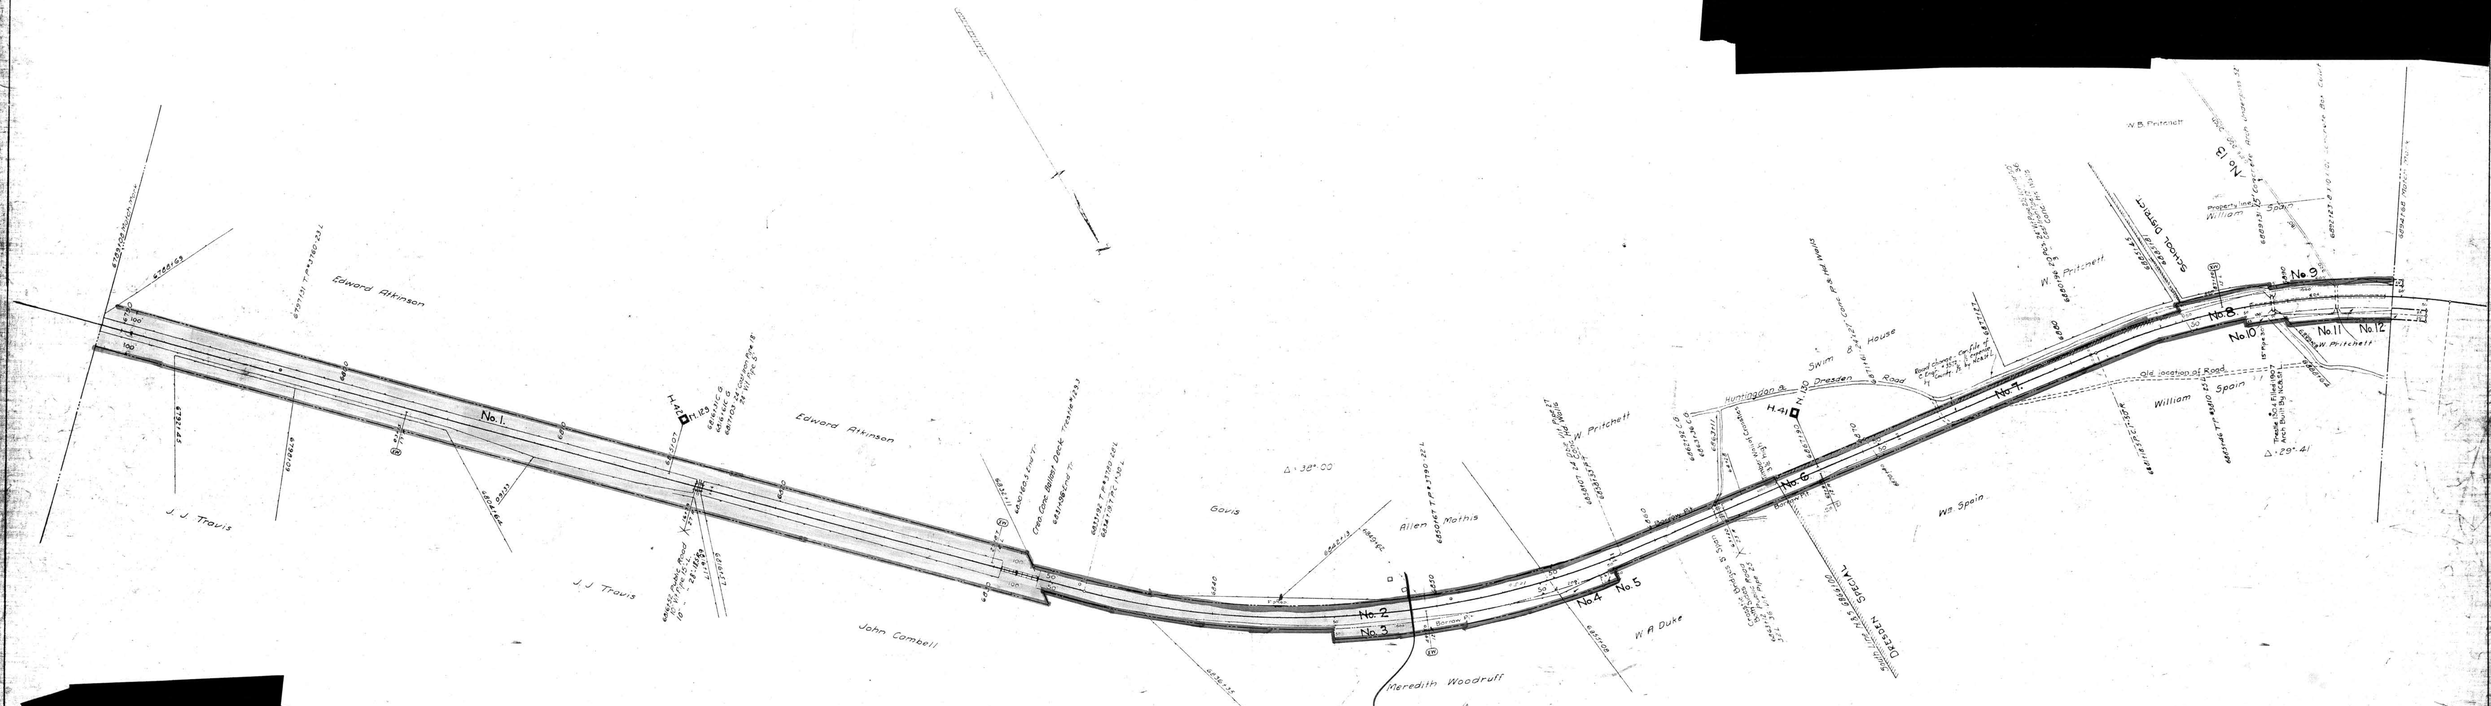

[redacted]

CSX sold to KWT Railway
From McKenzie (6166+68)
to (6848+78.8)
8/23/04 DB 3961 PG 1170

← 6848+78.8

Sheet – 8 of 8

RIGHT-OF-WAY AND TRACK MAP

NASHVILLE, CHATTANOOGA AND ST. LOUIS RY.

NASHVILLE DIVISION

STATION 6789+06 TO STATION 6694+68

SCALE, 1 IN. 200 FT. JUNE 30, 1916

Sheet No. 69 of 87 sheets of Nashville Div. Main Line from survey station 6789+06 to survey station 6694+68

OFFICE OF CHIEF ENGINEER
NASHVILLE, TENN.

Assistant Engineer

M.P. 128.5 to 130.5

701-C-1

WEAKLEY, CO. TENN.

092-008

24-3