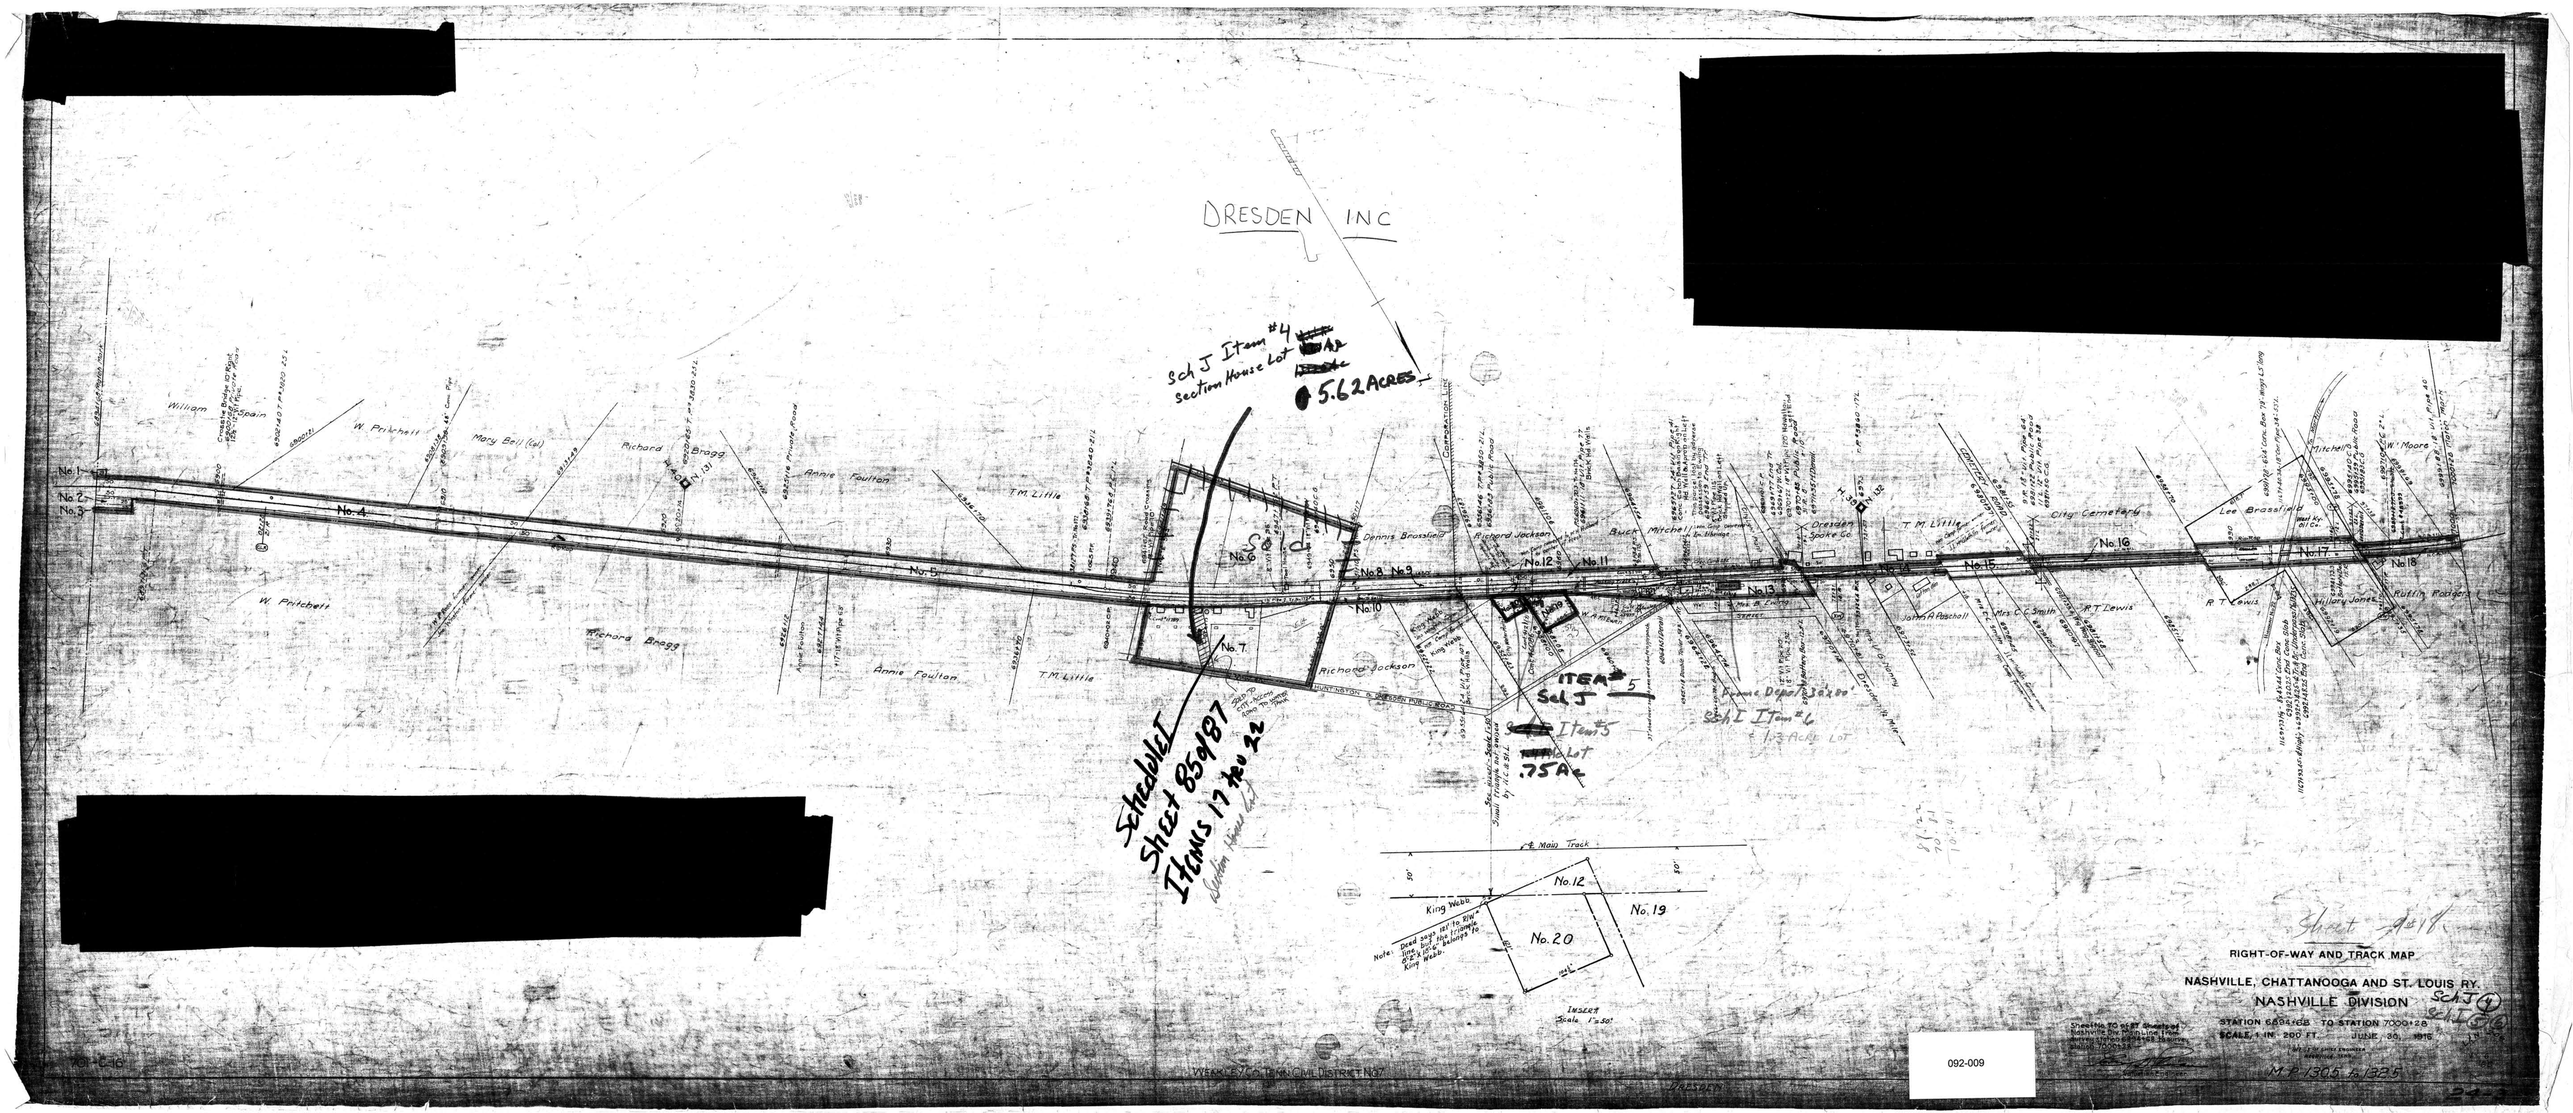
DRESDEN INC
Sch J Item #4
Section House Lot
5.62 ACRES
Schedule
Sheet 85 & 87
Items 1 thru 22
Section House Lot
ITEM 5
Sch J
Item #5
& Lot
.75A±
Sch I Item #6
1.3 ACRE LOT
Frame Depot 36'x80'
No. 1
No. 2
No. 3
No. 4
No. 5
No. 6
No. 7
No. 8
No. 9
No. 10
No. 11
No. 12
No. 13
No. 14
No. 15
No. 16
No. 17
No. 18
No. 19
No. 20
William Spain
W. Pritchett
Mary Bell (col)
Richard Bragg
Annie Foulton
T.M. Little
Dennis Brassfield
Richard Jackson
Buck Mitchell
Dresden Sooke Co
City Cemetery
Lee Brassfield
W. Moore
John A Paschall
Mrs. C.C. Smith
R.T. Lewis
Hillary Jones
Rutlin Rodgers
King Webb
Dead pegs 1st to SW 10ft. SW of the triangle 6"x6" stone belonging to King Webb.
4' Main Track
INSET
Scale 1"=20'
RIGHT-OF-WAY AND TRACK MAP
NASHVILLE, CHATTANOOGA AND ST. LOUIS RY.
NASHVILLE DIVISION
STATION 6454+68 TO STATION 7000+28
SCALE: 1 IN. = 200 FT. JUNE 20, 1916
M.P. 130.5 to 132.5
Sheet No 18
Sch J
Sch I
092-009
WEAKLEY Co. 10TH CIVIL DISTRICT No7