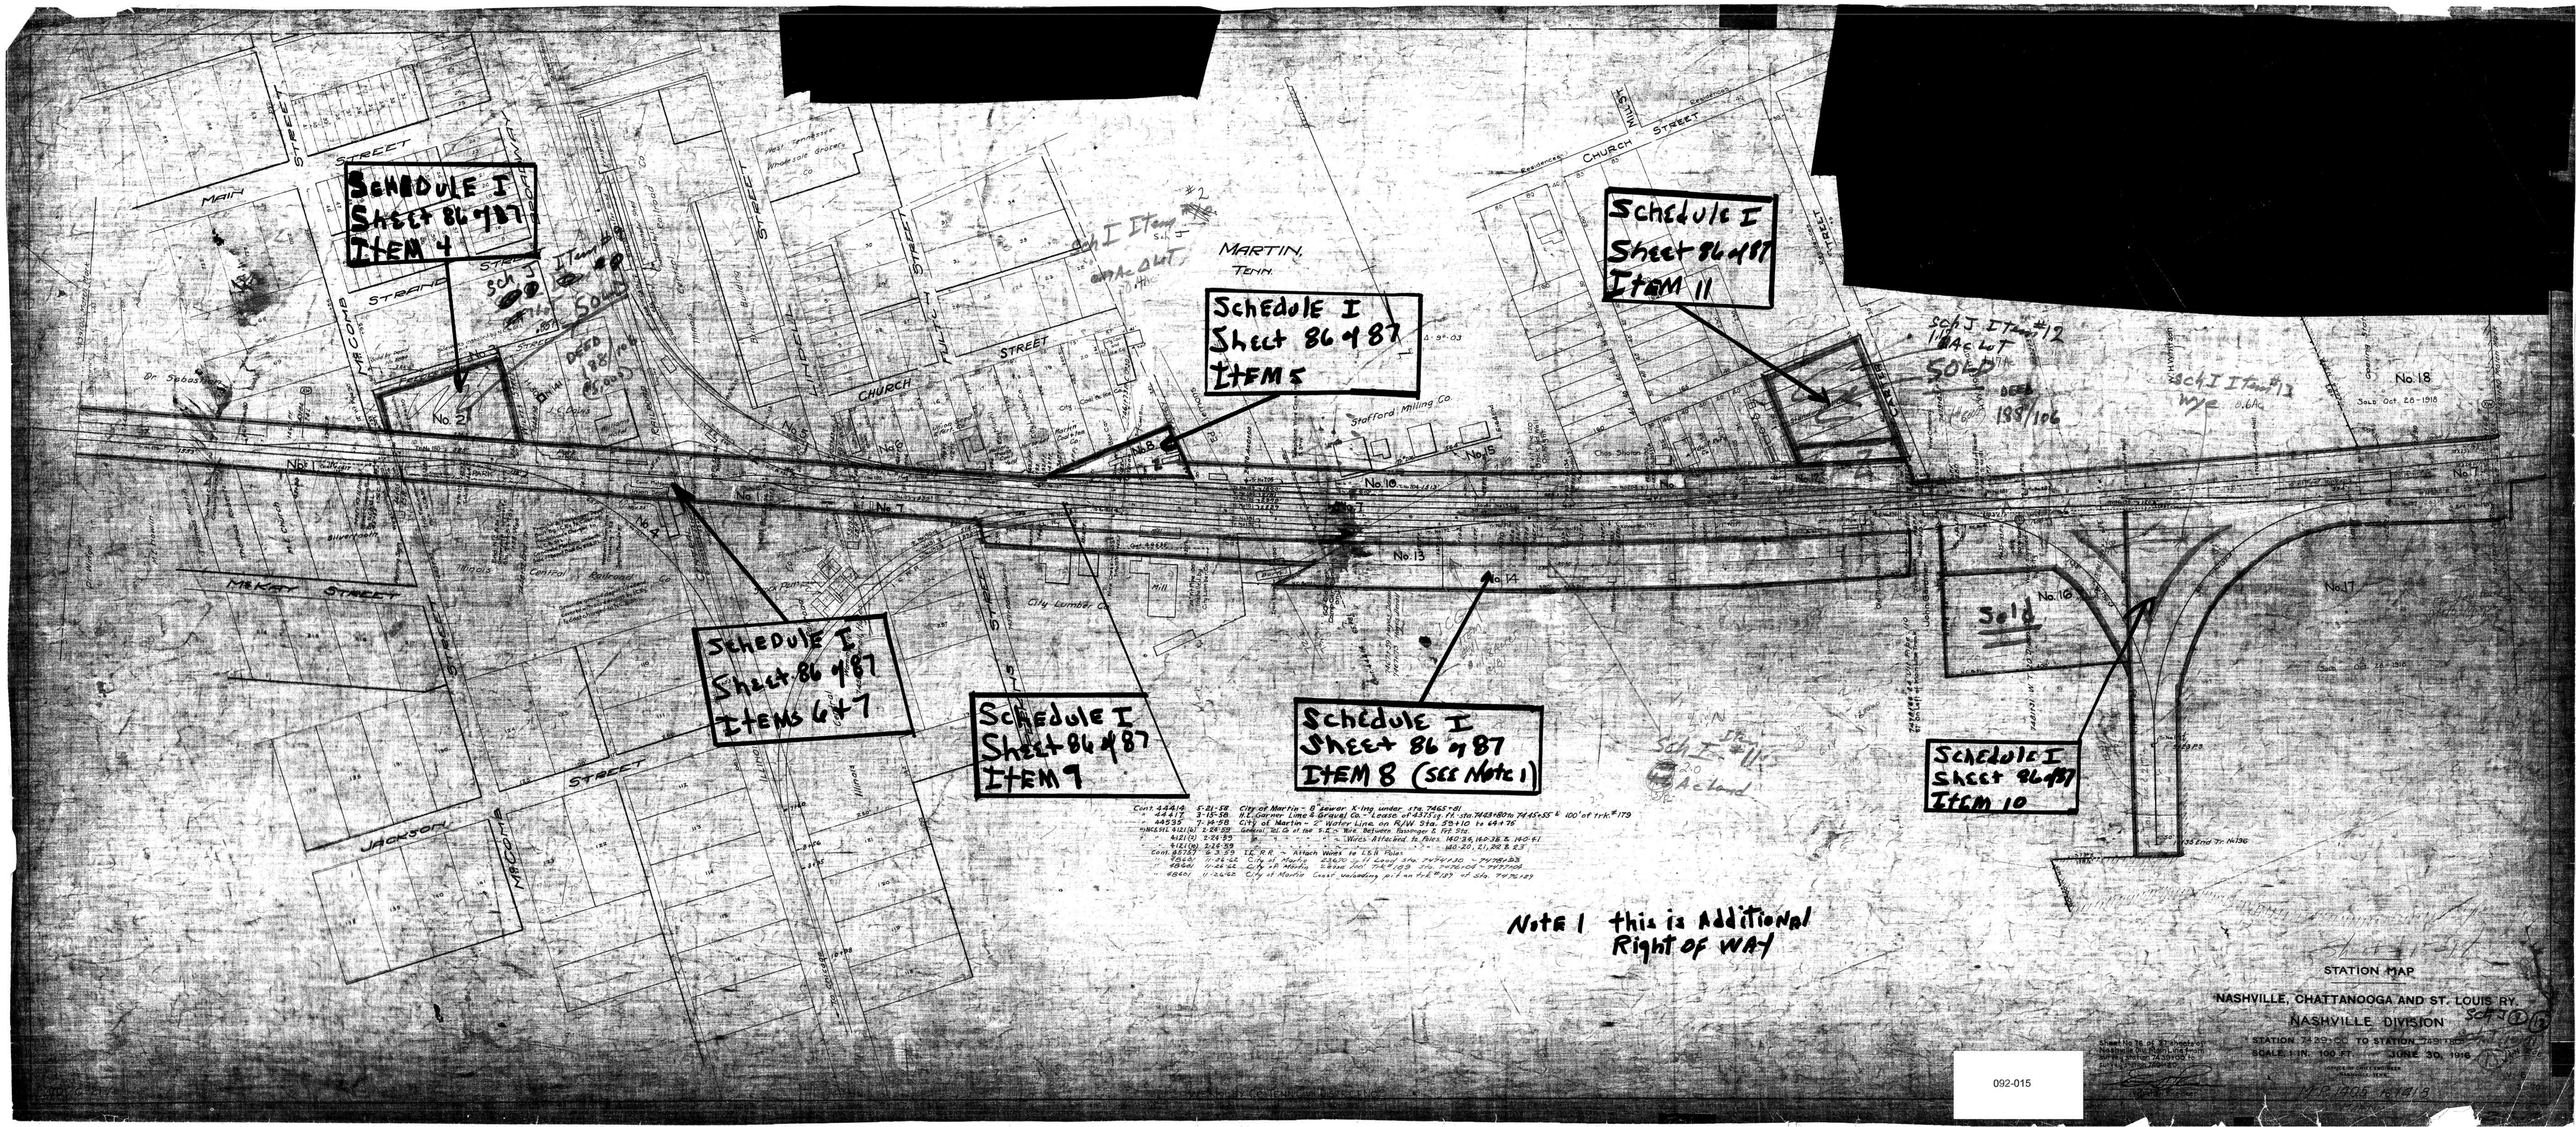

Schedule I
Sheet 86 of 87
Item 4
Schedule I
Sheet 86 of 87
Items 6 + 7
Schedule I
Sheet 86 of 87
Item 9
Schedule I
Sheet 86 of 87
Item 8 (see Note 1)
Schedule I
Sheet 86 of 87
Item 5
Schedule I
Sheet 86 of 87
Item 11
Schedule I
Sheet 86 of 87
Item 10
Sch I Item #2
Sch I Item #12
Sch I Item #13
Sch I Item #11
Sold
Note 1 this is Additional Right of Way
MARTIN, TENN.
MAIN STREET
STRAND STREET
CHURCH STREET
McKAY STREET
JACKSON STREET
Stafford Milling Co.
City Lumber Co.
No. 2
No. 4
No. 5
No. 6
No. 7
No. 8
No. 10
No. 13
No. 14
No. 15
No. 16
No. 17
No. 18
STATION MAP
NASHVILLE, CHATTANOOGA AND ST. LOUIS RY.
NASHVILLE DIVISION
SCALE 1 IN. 100 FT.
JUNE 30, 1916

092-015