Sheet No.	Page Auth.	Description	Date Completed
1	1743	Chg. Mad. Sheet by Geog. Office. Engineer Rec. Sept. 1917	Oct. 1918
2	1743	Changed Ownership Sept. 1917	Oct. 1918
3	1743	Ownership Chgs. Made	Apr. 1924
4	1743	Changed Chgs. Mt. Standard Auth.	July 1924
5	1743	Changed Chgs. Made Chgs. Mt. Sp. Lab. Cases	Dec. 1931
	1743	Changed Chgs. Made Chgs. Mt. Sp. Lab. Cases	Dec. 1931

No.	Grantor.	Remarks.	Grant.	Date.	Record.	Cont.No.	Remarks.
1	W E Drollenger	Miss. Cent. R.R.Co.	W. D.	4-10-73	Y-82	3-3-74	28
2	"		Miscons.				
3	S N Owen	Miss. Cent. R.R.	"	4-10-73	Y-104	3-3-74	22
4	"	"	"	8-15-73	Y-123	3-7-74	45
5	"	"	"	8-15-73	Y-132	3-7-74	46
6	"	"	"	4-10-73	Y-104	3-3-74	32
7	"	"	"	5-21-73	Y-132	3-7-74	46
8	"	"	"	8-20-73	Y-132	3-7-74	46
9	"	"	"	4-10-73	Y 104	3-3-74	32
10	"	"	"	8-22-73	Y-132	3-7-74	46
11	"	"	"	8-24-73	Y-132	3-7-74	46
12	"	"	"	4- 73	Y- 87	3-3-74	21
13	J Fonville	"	"	8-22-73	Y-133	3-7-74	49
14	"	"	"	8-23-73	Y-133	3-7-74	49
15	J M Fonville	"	"	4- - 73	Y- 87	3-3-74	21
16	J Fonville	"	"	8-23-73	Y-133	3-7-74	49
17	"	"	"	8-23-73	Y-132	3-7-74	46
18	W S Withington	"	"	4- - 73	Y-102	3-3-74	26
Pt. 19	State of Tennessee	"	Charter	11-20-23	Y-117	3-3-74	26. LAD Vol.1 & 2, P.175
Pt. 19	"	"	"	11-20-52			LAD Vol.1 & 2, P.175 Not in use
Pt. 19	"	"	"	11-20-53			LAD Vol.1 & 2, P.175 Not in use
20	W C Hicks	"	W. D.	4-10- 73	Y 103	3-3-74	29
21	B Y Bowens	"	"	4-10-73	Y- 84	3-3-74	28
22	J H Hallis	"	"	4-10-73	Y-102	3-3-74	27
23	W G Rudd	"	"	4-10-73	Y-105	3-3-74	32

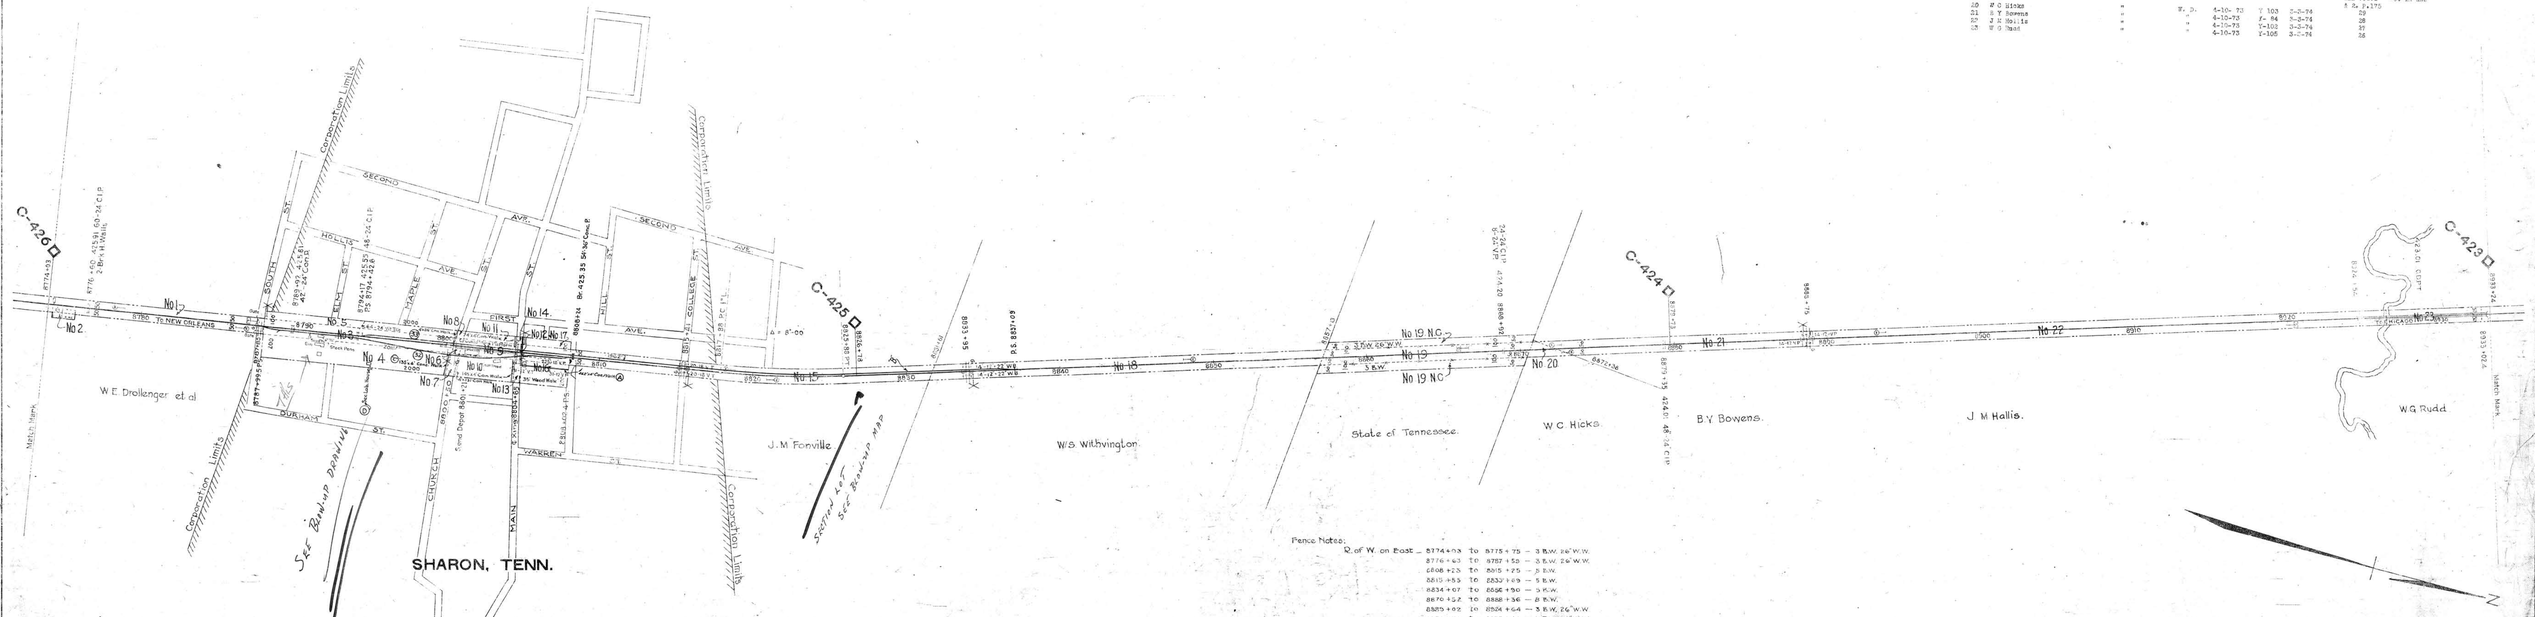

Pence Notes:

R. of W. on East — 8774+63 To 8775+75 — 3 B.W. 26' W.W.
8776+63 To 8787+58 — 3 B.W. 26' W.W.
8808+23 To 8815+25 — 2 B.W.
8815+55 To 8832+69 — 5 B.W.
8834+07 To 8856+90 — 3 B.W.
8870+32 To 8888+36 — 8 B.W.
8889+02 To 8924+64 — 3 B.W. 26' W.W.
8932+70 To 8933+24 — 3 B.W. 26' W.W.

R. of W. on West — 8774+63 To 8787+59 — 3 B.W. 26' W.W.
8808+23 To 8815+25 — 2 B.W. 46' W.W.
8815+55 To 8833+69 — 3 B.W. 26' W.W.
8834+07 To 8848+83 — 3 B.W.
8848+83 To 8857+30 — 3 B.W. 26' W.W.
8870+80 To 8888+36 — 8 B.W.
8889+02 To 8924+64 — 8 B.W.
8932+70 To 8933+24 — 3 B.W. 26' W.W.

Sheet No. 1 of 2 of valuation section, I-Tenn.12 Jackson to Tenn. No. State line of the Illinois Central Railroad Company, from survey station 8457+84 to survey station 8813+10

S. H. Thomas
Valuation Engineer

RIGHT-OF-WAY AND TRACK MAP

CHICAGO, ST. LOUIS & NEW ORLEANS R.R.

OPERATED BY THE

ILLINOIS CENTRAL RAILROAD

JACKSON TO TENN.-KY. STATE LINE

STATION 8774+63 TO STATION 8933+24

M.P. 0.375 TO M.P. 6.125

SCALE - 1 IN. = 200 FT.

JUNE 30 1942
Last Rev. Dec. 31 1943
1950

OFFICE OF CHIEF ENGINEER

CHICAGO, ILL.

I-Tenn.12
16

092-022