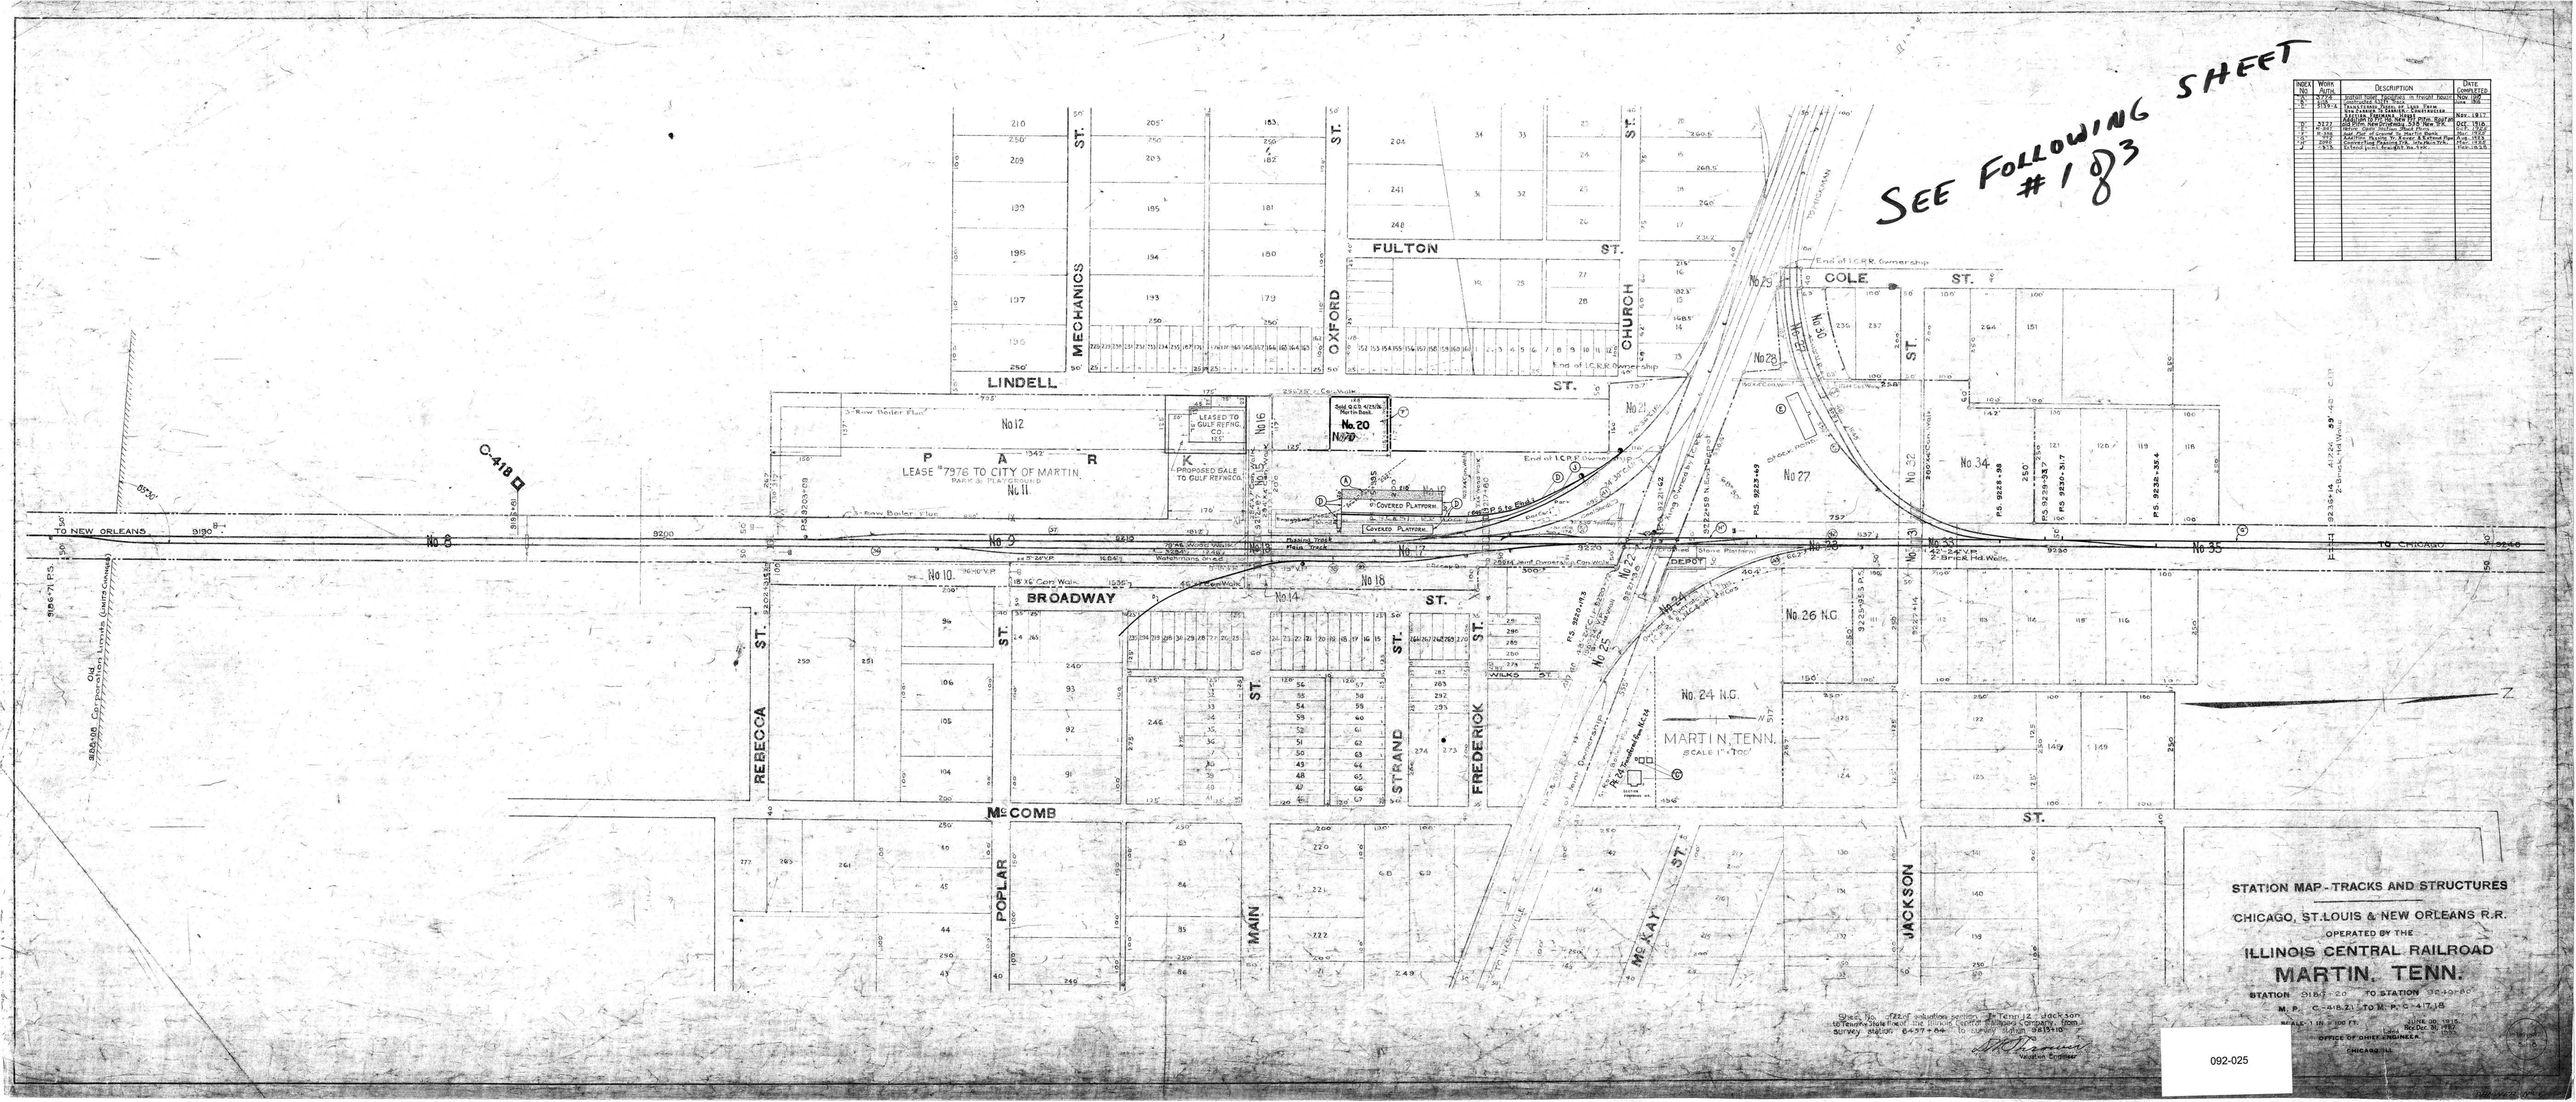
SEE FOLLOWING SHEET #183
STATION MAP - TRACKS AND STRUCTURES
CHICAGO, ST. LOUIS & NEW ORLEANS R.R.
OPERATED BY THE
ILLINOIS CENTRAL RAILROAD
MARTIN, TENN.
STATION 9186+20 TO STATION 9240+80
M.P. C-418.21 TO M.P. C-417.18
SCALE: 1" = 100 FT.
JUNE 20, 1916
REV. DEC. 31, 1917
OFFICE OF CHIEF ENGINEER
CHICAGO, ILL.
MARTIN, TENN.
SCALE 1" = 100'
LEASE "7976 TO CITY OF MARTIN
PARK & PLAYGROUND
No. 11
PROPOSED SALE TO GULF REFNG. CO.
LEASED TO GULF REFNG. CO.
COVERED PLATFORM
DEPOT
TO NEW ORLEANS
TO CHICAGO
C-418
LINDELL ST.
FULTON ST.
COLE ST.
BROADWAY ST.
McCOMB ST.
MECHANICS ST.
OXFORD ST.
CHURCH ST.
REBECCA ST.
POPLAR ST.
MAIN ST.
STRAND ST.
FREDERICK ST.
McKAY ST.
JACKSON ST.
No. 8
No. 9
No. 10
No. 11
No. 12
No. 14
No. 16
No. 18
No. 20
No. 21
No. 23
No. 24 N.G.
No. 25
No. 26 N.G.
No. 27
No. 28
No. 29
No. 31
No. 33
No. 34
No. 35
End of I.C.R.R. Ownership
Old Corporation Limits (Limits Changed)
Sheet No. 72 of valuation section 7 Tenn. 12 Jackson
to Tenn. State line 4437+84 to survey station 9453+10
survey station 6437+84 to survey station 9453+10
Valuation Engineer

092-025