NO.	GRANTOR	GRANTEE	INSTRUMENT	SCHEDULE OF PROPERTY DATE	RECORD	NOTE NO.	REMARKS
1	Dick Simpson	N.C.& St.L.Ry.	None				See Note 1
2	Richard Simpson	N.C.& St.L.Ry.	Deed	Mch. 27, 1882	DB 11-417-June 26,1882	3005	
3	G.H.Nash	N.C.& St.L.Ry.	None				See Note 1
4	J.W.Nash	N.C.& St.L.Ry.	Release	Nov. 30, 1881	Office of Secretary	3012	Release from building stock gaps
	J.W.Nash	N.C.& St.L.Ry.	None				See Note 1
5	Rogers Keirs	N.C.& St.L.Ry.	None				See Note 1
6	J.W.Nash	N.C.& St.L.Ry.	None				See Note 1
7	Rogers Keirs	N.C.& St.L.Ry.	None				See Note 1
8	J.A.Testers	N.C.& St.L.Ry.	Deed	June 22, 1881	DB 27-427-May 30,1884	3025	
9	J.A.Scott	N.C.& St.L.Ry.	None				See Notes 1 and 2
10	A.P.Moore	N.C.& St.L.Ry.	Deed	June 22, 1881	DB 27-427-May 30,1884	3025	
11	A.P.Moore	N.C.& St.L.Ry.	Deed	Dec. 11,1883	DB 27-337-Dec.12,1883	3018	
12	A.P.Moore	N.C.& St.L.Ry.	Deed	Dec. 11,1883	DB 27-337-Dec.12,1883	3018	
13	J.K.Roberts	N.C.& St.L.Ry.	Deed	Dec. 5,1883	DB-27-339-Dec.12,1883	3019	
14	J.K.Roberts	N.C.& St.L.Ry.	Deed	Dec. 5,1883	DB 27-339-Dec.12,1883	3019	
15	J.K.Roberts	N.C.& St.L.Ry.	Deed	June 22,1881	DB 27-425-May 30,1884	3025	
16	John Testers	N.C.& St.L.Ry.	Deed	Dec. 11,1883	DB 27-340-Dec.12,1883	3020	
17	John Testers	N.C.& St.L.Ry.	Deed	Dec. 11,1883	DB 27-340-Dec.12,1883	3020	
18	J.A.Testers	N.C.& St.L.Ry.	Deed	June 22,1881	DB 27-425-May 30,1884	3025	
19	J.A.Testers	N.C.& St.L.Ry.	Deed	June 22,1881	DB 27-425-May 30,1884	3025	
	J.A.Testers	N.C.& St.L.Ry.	Release	Nov. 30,1881	Office of Secretary		Release-from all damage

Note 1- Charter width claimed under decisions of Tennessee Courts.
Note 2- Scott never signed deed- See letter dated Oct. 25,1884, attached to deed 3025.
The road from McMinnville to Sparta was partly graded by the Southwestern R.R.Co.; it was chartered in the year 1852, was sold to the Nashville, Chattanooga & St.Louis Railway which Company completed the road.

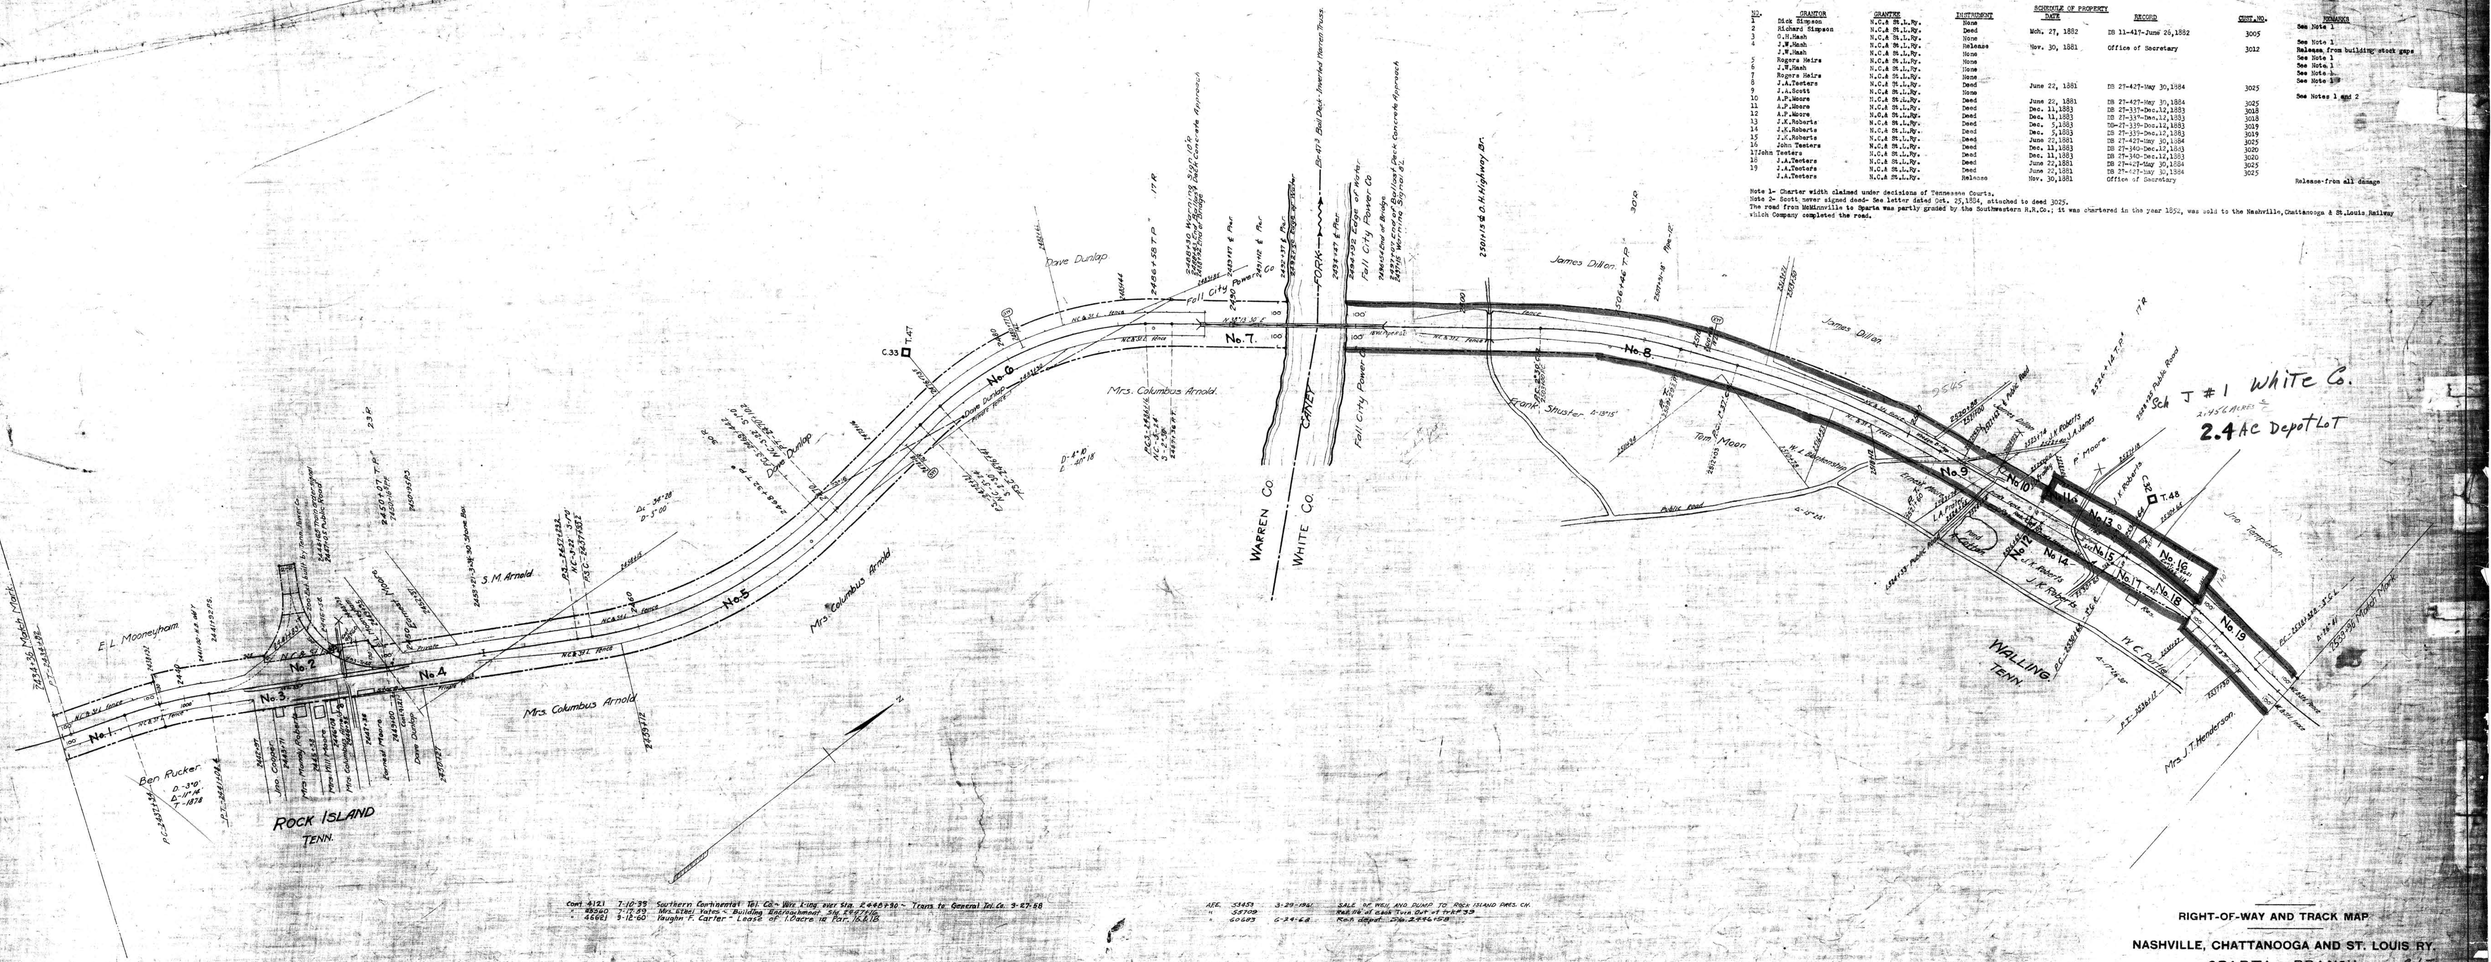

Cont. 4121 7-10-39 Southern Continental Tel. Co. Wire Line over Sta. 2448+30 - Trans. to General Tel. Co. 9-27-68
" 43540 7-17-39 Mrs. Ethel Yates - Building Encroachment Sta. 2447+00
" 46621 3-12-60 Vaughn F. Carter - Lease of 1 Acre in Par. 16 & 18

AFE. 33453 3-29-1941 SALE OF WELL AND PUMP TO ROCK ISLAND PWR. CO.
" 32709 Rmk. of sale Tres. Out of Hdqrs.
" 60693 6-24-68 Rock depot - Sta. 2446+65.8

Sheet No. 44 of 44 Sheets of Sparta Branch from survey station 2434+36 to survey station 2539+96

Division Engineer

RIGHT-OF-WAY AND TRACK MAP

NASHVILLE, CHATTANOOGA AND ST. LOUIS RY.

SPARTA BRANCH

STATION 2434+36 TO STATION 2539+96

SCALE, 1 IN. - 200 FT. JUNE 30, 1915

OFFICE OF CHIEF ENGINEER
NASHVILLE, TENN.

M.P. 46.2 to 48.0

Sch J Item #1

093-001

107-A-24.

WARREN & WHITE COS. TENN.

ROCK ISLAND

WALLING