AFE 54073	RET. SEC. HSES 57+60 / 58+80	11-25-61	
" 55710	5-10-63	Sale of Pt. of Par. 16; and Pt. of Par. 1 in Map 29	
" 59341	4-21-65	Rect. Pett. Trustee	2842+31
" 59378	6-16-65	Rent Steelman's Sal house. Sta. 2857+84	
" 55349	9-19-63	Const. of trks. 2852 Sta. Limits & trks. 183 Sta. 69+88	

NO.	GRANTOR	GRANTEE	INSTRUMENT	DATE	RECORD	CONT. NO.	REMARKS
1	G.W.Doyle	Southwestern R.R.Co.	Deed	July 27,1882	DB 27-54-July 31,1882	3015	
2	J.A.Hill	N.C.& St.L.Ry.	Deed	Apr. 28,1884	DB 27-422-May 22,1884	3022	Pipe Line from spring
3	Obe Taylor & Elijah Grisson	N.C.& St.L.Ry.	Deed	Apr. 29,1884	DB 27-424-May 22,1884	3024	Pipe Line from spring
4	Obe Taylor	N.C.& St.L.Ry.	Deed	Apr. 16,1884	DB 27-423-May 22,1884	3023	
5	Obe Taylor	N.C.& St.L.Ry.	Deed	June 27,1881	DB 27-427-May 30,1884	3025	
6	Obe Taylor	N.C.& St.L.Ry.	Deed	Apr. 16,1884	DB 27-423-May 22,1884	3023	
7	Obe Taylor	N.C.& St.L.Ry.	Deed	June 27,1881	DB 27-427-May 30,1884	3025	
8	Doyle Mfg.Co.	N.C.& St.L.Ry.	Contract	Dec. 28,1915	Office of Secretary	1463	Track No. 3
9	Sallie Taylor	N.C.& St.L.Ry.	None				See Note 1
10	Mrs.Price (Widow)	N.C.& St.L.Ry.	None				See Note 1
11	Noah Taylor	N.C.& St.L.Ry.	None				See Note 1
12	W.F.Webb	N.C.& St.L.Ry.	Deed	June 22,1881	DB 27-427-May 30,1884	3025	
13	Jim and Henry Smith	N.C.& St.L.Ry.	None				See Note 1
14	Jim Smith	N.C.& St.L.Ry.	None				See Note 1
15	W.W.Dooch	N.C.& St.L.Ry.	Deed	June 22,1881	DB 27-427-May 30,1884	3025	
16	F.L.Hragden	N.C.& St.L.Ry.	None				See Note 1
17	Southern Land & Timber Co.	N.C.& St.L.Ry.	Deed	June 26,1916	DB 8-572-July 26,1916	3407	Demonstration Farm-Van Buren County
18	Mrs. Mary Cudmyt	Tennessee Property Co.	Deed	Feb. 10,1916	DB 8-547-Apr.29,1916	3237	Demonstration Farm-Van Buren County

Note 1- Charter width claimed under decisions of Tennessee Courts.
The road from McMinnville to Sparta was partly graded by the Southwestern R.R.Co.; it was chartered in the year 1852, was sold to the Nashville, Chattanooga & St.Louis Railway, which Company completed the road.

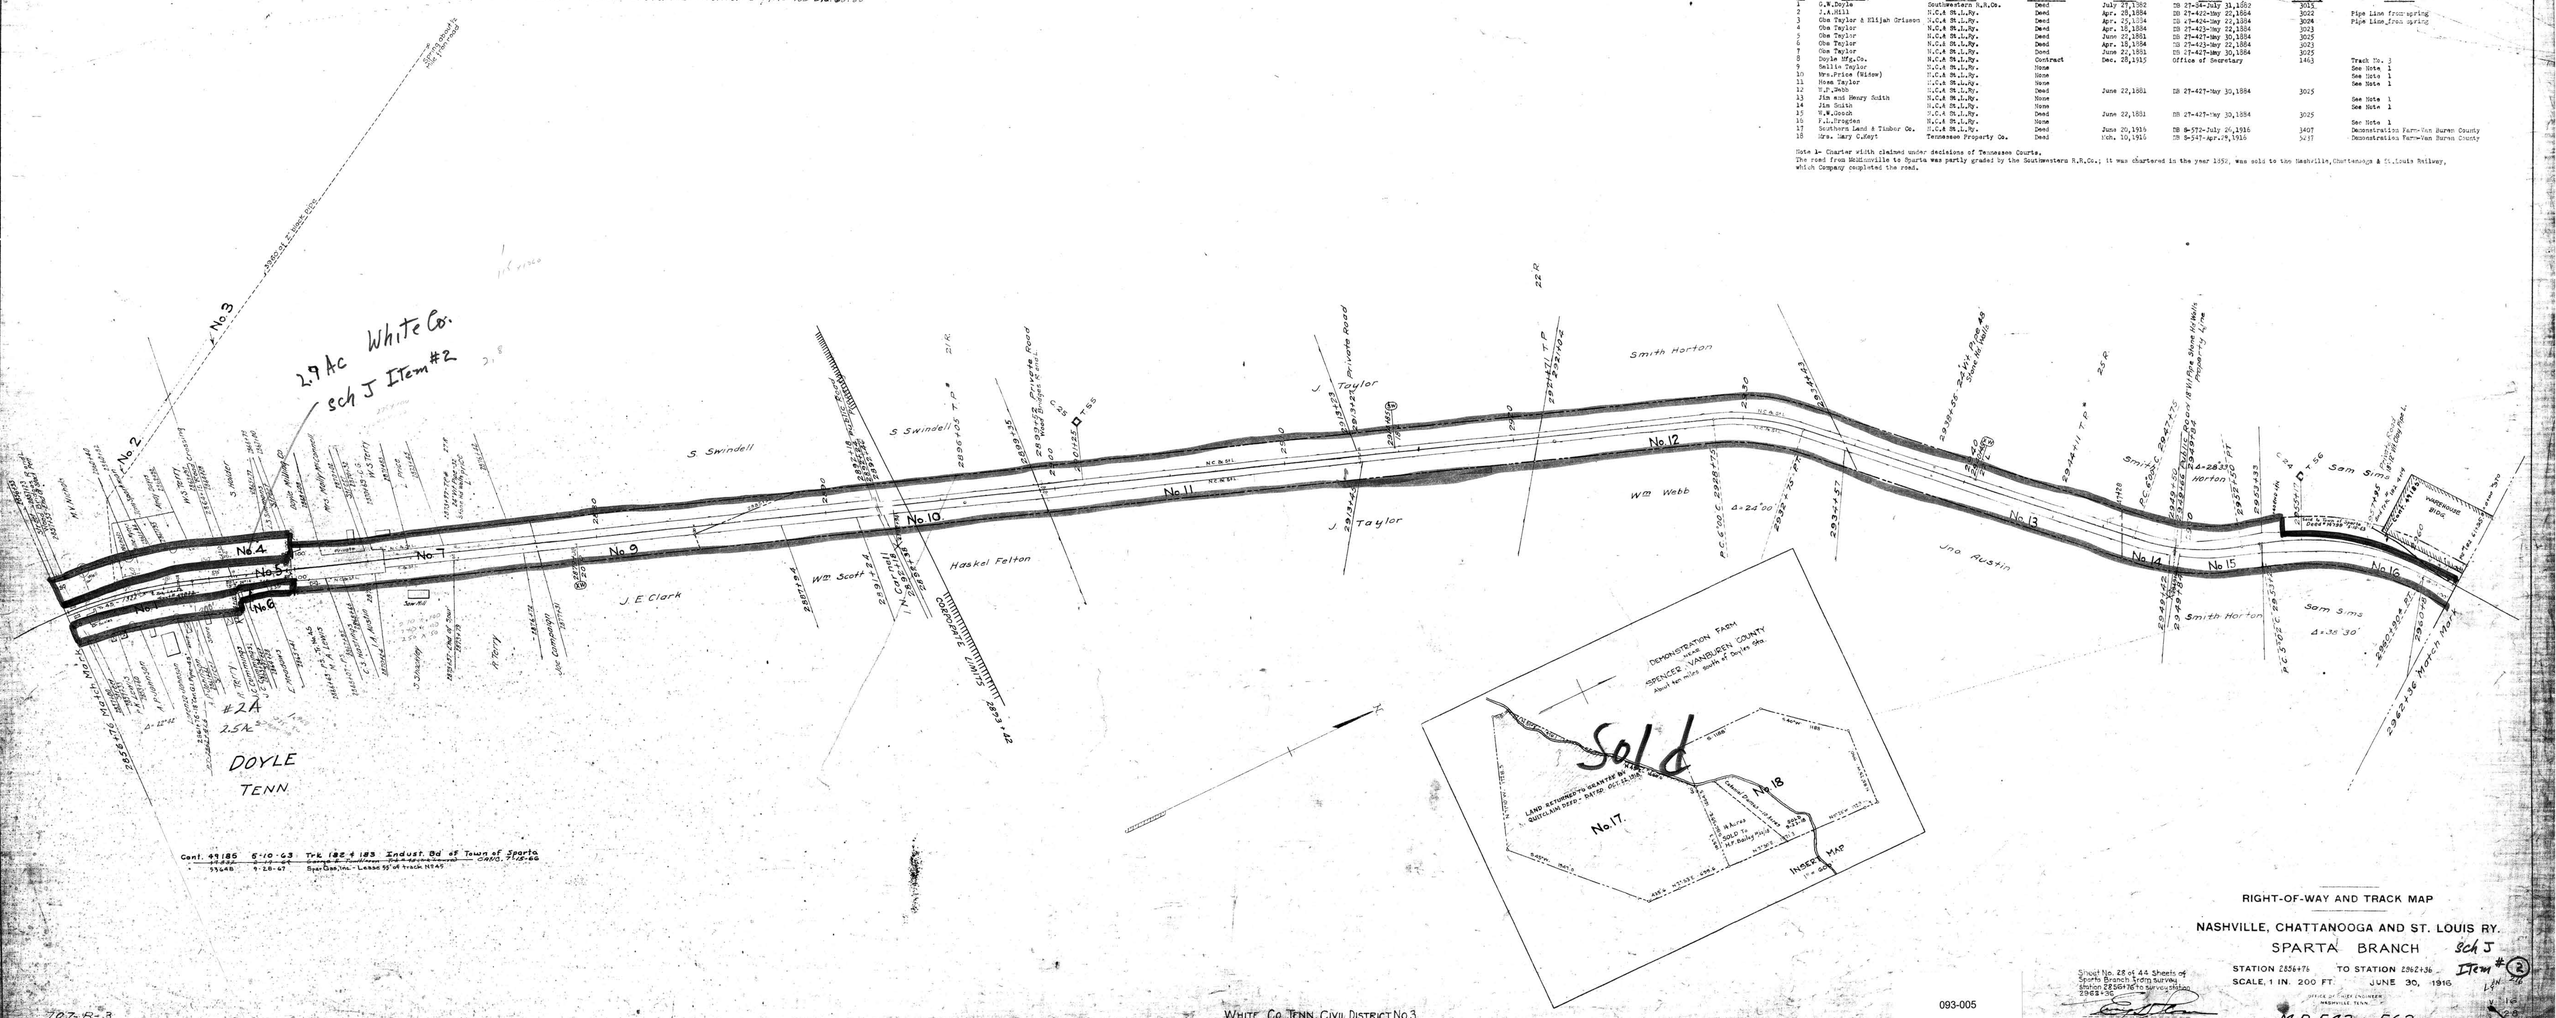

RIGHT-OF-WAY AND TRACK MAP

NASHVILLE, CHATTANOOGA AND ST. LOUIS RY.

SPARTA BRANCH Sch J Item #2

Sheet No. 28 of 44 Sheets of Sparta Branch Srdn Survey
Station 2856+76 to Station 2862+36
2862+36

STATION 2856+76 TO STATION 2862+36

SCALE, 1 IN. 200 FT. JUNE 30, 1916

OFFICE OF CHIEF ENGINEER
NASHVILLE, TENN.

Division Engineer

M.P. 54.2 to 56.2

27