No.	GRANTOR	GRANTEE	INSTRUMENT	DATE	RECORD	COMP. NO.	REMARKS
1	Bon Air Coal,Land & Lumber Co.	N.C.& St.L.Ry.	Deed	Nov. 21, 1903	DB 41-148-Jan. 16,1902	3035	
2	Bon Air Coal & Iron Co.	N.C.& St.L.Ry.	Deed	Jan. 28, 1907	DB 48-414-Feb. 1,1907	3044	See Note 1
3	Southern Lumber Co.	N.C.& St.L.Ry.	Contract	Dec. 21, 1915	Office of Secretary		Track No. 1
4	Bon Air Coal & Iron Co.	N.C.& St.L.Ry.	Deed	May 2, 1903	DB 43-241-May 14,1903	3040	See Note 1
5	C.C.DeRossett	N.C.& St.L.Ry.	Deed	June 4, 1902	D.R. 41-251June 10,1902	3038	See Notes 1 and 4
6	C.C. De Rossett	N.C.& St.L.Ry.	Deed	Aug. 28, 1907	DB 49-119-Sept.1,1907	3045	See Note 1
7	Wm.Harden	N.C.& St.L.Ry.	Deed	Mch. 14, 1902	DB 41-234-Mch.28,1902	3371	
8	Wm. Harden	N.C.& St.L.Ry.	Deed	Mch. 14, 1902	DB 43-258-June 5,1903	3372	See Note 1
9	Wm.Harden	N.C.& St.L.Ry.	Deed	Mch. 14, 1902	DB 43-258-June 5,1903	3372	
10	Wm. Harden	N.C.& St.L.Ry.	Deed	Nov. 5, 1906	DB 48-309-Nov.15, 1906	3373	See Note 1 and 2
11	Eastland Heirs	N.C.& St.L.Ry.	Deed	May 10, 1902	DB 41-283-June 13,1902	3037	See Note 3
12	Eastland Heirs	N.C.& St.L.Ry.	Deed	Apr. 18, 1903	DB 43-236-Apr.9,1903	3039	See Note 3
13	Wm. Harden	N.C.& St.L.Ry.	Deed	Mch. 14, 1902	DB 43-258-June 5,1903	3372	

Note 1- Mineral rights reserved,however railroad tracks,super structures etc. not to be interfered with on account of mining operations.
Note 2- Owners of mineral rights not to strmmpt to mine from the surface, by means of shafts,tunnels etc.
Note 3- Railway to construct all fences, cattle guards etc. and to maintain same- any timber outside of right of way cut to be paid for.
Note 4- Deed provides for such additional right of way as may be required at deep cuttings and embankments, for the change of common roads, water courses, etc.

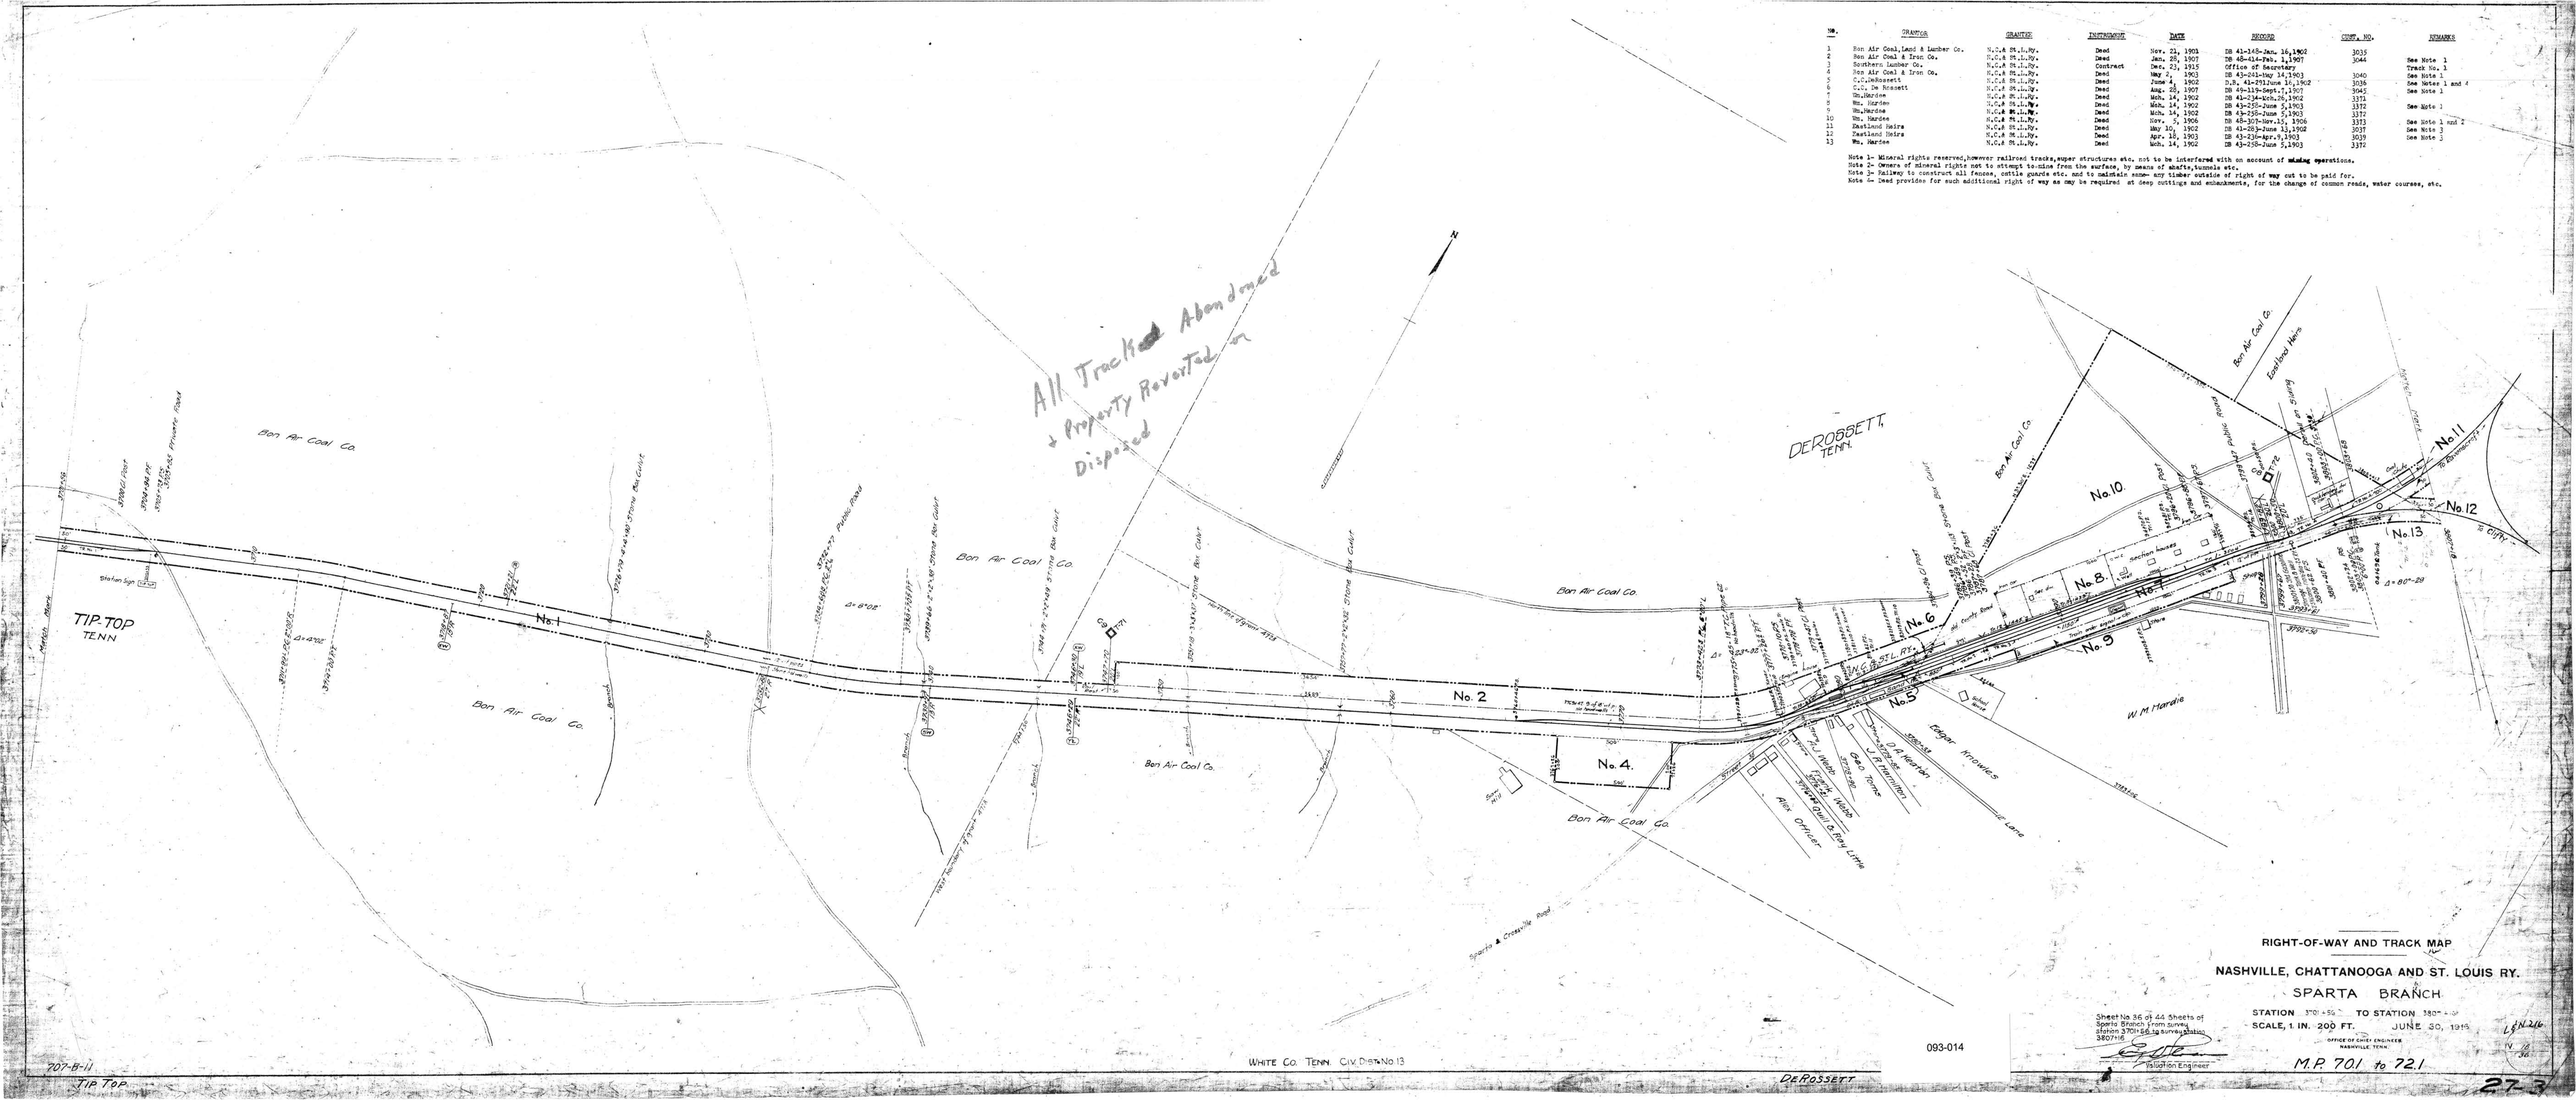

RIGHT-OF-WAY AND TRACK MAP

NASHVILLE, CHATTANOOGA AND ST. LOUIS RY.

SPARTA BRANCH

Sheet No 36 of 44 Sheets of Sparta Branch from survey station 3701+56.6 to survey station 3807+16

STATION 3701+56 TO STATION 3807+16

SCALE, 1 IN. 200 FT. JUNE 30, 1915

OFFICE OF CHIEF ENGINEER
NASHVILLE, TENN.

Valuation Engineer

M.P. 70.1 to 72.1

093-014

707-B-11

TIP TOP

WHITE CO. TENN. CIV. DIST. No. 13

DEROSSETT

27.3