No.	Grantor	Grantee	Inst.	Date	Record	Cust. No.	Remarks
Pt. 6	L.&N.R.R.Co.	State of Tennessee	Deed	Sept. 17, 1957	D.B. 105 - P. 57	14419	Highway Easement
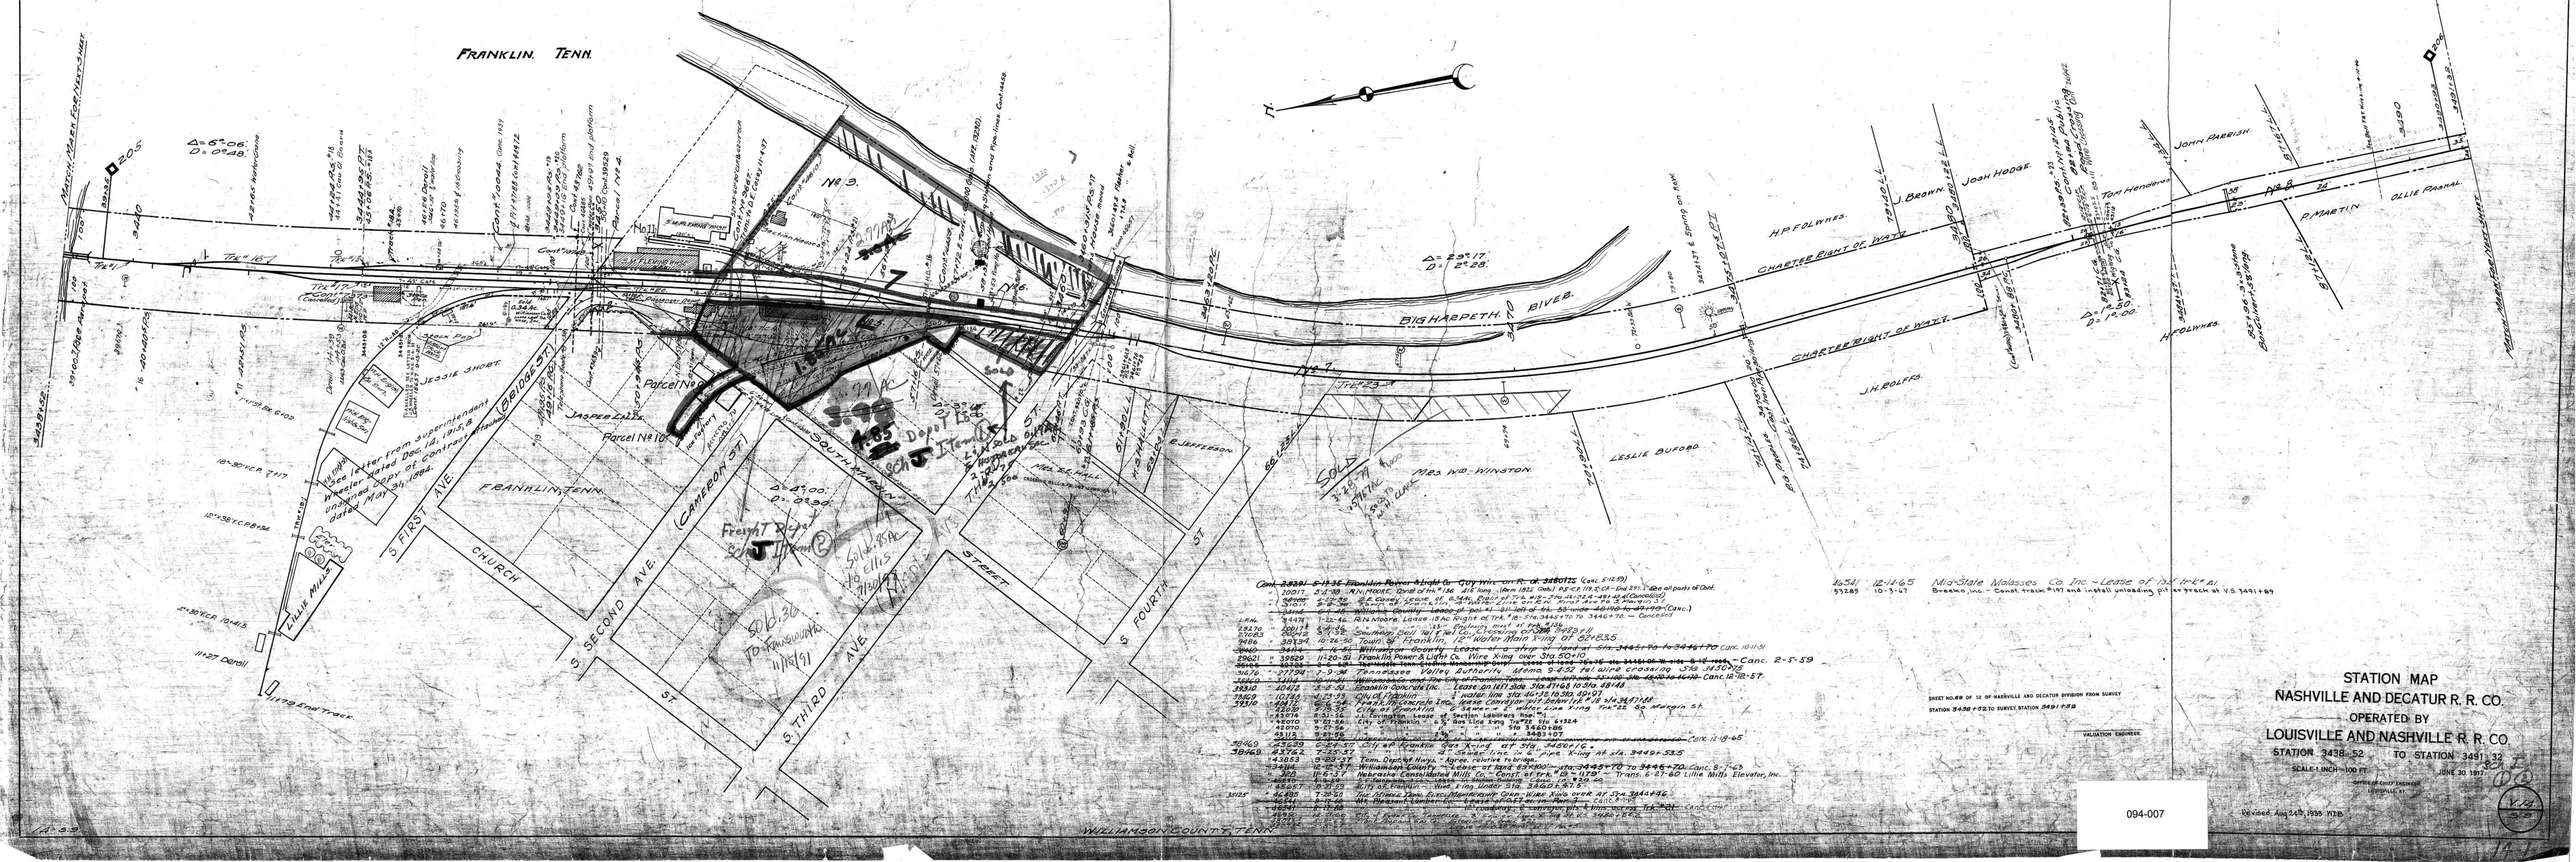
AFE No.	Date Comp.	Description of Change.
18230	- - 29	Replacing 2-50,000 Gal. Tanks with 1-65,000 Gal. Tank at Sta. 3457+72.5.
20017	12-9-49	Inst. of long bell at 35+84.
25001	12-12-51	Inst. of Flashers & Bell at 35+84 Franklin St.
13788	3-23-52	" Flashers & Bell at 3+21.21, Rel. Wig was and moved watchmans shanty.
23886	4-30-53	Ref. Pkg. at Lewis, Ford, and installed Bleacing at 3446+92.5
30593	10-18-55	Trk. 18 & 19 Ext.
14226	6-6-58	Const. of Sta. 124 for R.N. Moore
25698	8-12-56	Inst. of Cross Int. Sel. Ind. 48 at Sta. 3483+48
29026	12-30-61	" Water Crane 12165
M.A. 582	11-29-64	Ext. of platform 49+10 to 49+57
38954	11-23-69	Sale of Pt. of Pt. 11 to Williamson County Lions Lod. Tab. Hdqs., Inc.
40506	1-5-73	Rel. Trk. 24 & 25 Ext. Trk. 24
49372	8-22-81	Rel. 275' Trk. 22
49335	12-31-87	Relocating T.O.S. Trk. 17 & 23