M.E.No.	Date Comp.	Description of Change
12714	12-20-29	Trial of Tran Length Markers V.S.16.
19338	9-18-31	Plot of this & prev. surveys
19338	9-23-36	Add Ind. N. turn out of Trk. #3
13505	11-9-37	Add of Sta. end of Trk #5
24175	1-27-38	Rch. Stack Plot.

No.	Grantor	Grantee	Instrument	Date	Record	Cust.No	Remarks
1	W.L.Carpenter	L.& N.R.R.Co.	Condemnation	Jun.17,1912	Minute Book 1911, P.100	10060	
2	H.Farrish et al	"	"	Nov.11,1911	Min.B. P.49 Nov.11,1912	10060	
3	Mrs.Fannie E.Carr et al	"	"	Jun.23,1913	Minute Book 1911, P.137	10060(1)	See Note No.1
4	Jno.Jones	"	Deed	Aug. 2,1911	D.B. 93 P.438 Sep. 5,1911	10061	See Note No.2
5	Mrs.T.C.Jones et al	"	"	Sep.12,1911	D.B. 93 P.457 Oct.23,1911	10062	
6	Carter Cox	"	"	Oct. 2,1911	D.B. 93 P.514 Oct.26,1911	10063	See Note No.3
7	Mary Morel	"	Condemnation	Aug.26,1911	D.B. 93 P.266 Sep. 8,1912	10064(1)	See Note No.4
8	Jno.D.Tullous	"	"	Oct.12,1911		10065	No record shown
9	Barpeth Turnpike Co.	L & N R R Co.	Deed	June 27,1918	D.B.113 P.572 Oct.23,1918	10343 (4)	

Notes:
#1 - See deed No.10060(2) from Jno.Fleming, conveys all his interest in tract No.3 as tenant
#2 - R.R.Co. agrees to construct a grade crossing - Cust.No.14626
#3 - R.R.Co. agrees to take care of water which drains into a branch so as not to damage Cox's farm - Cust.No.14627
#4 - See Deed No.10064(1) from H.Morel - conveys all interest he may have in Trac No.7 as tenant
#5 - Portion of parcel #6 given in exchange for parcel #7; See Deed #10343 (4).

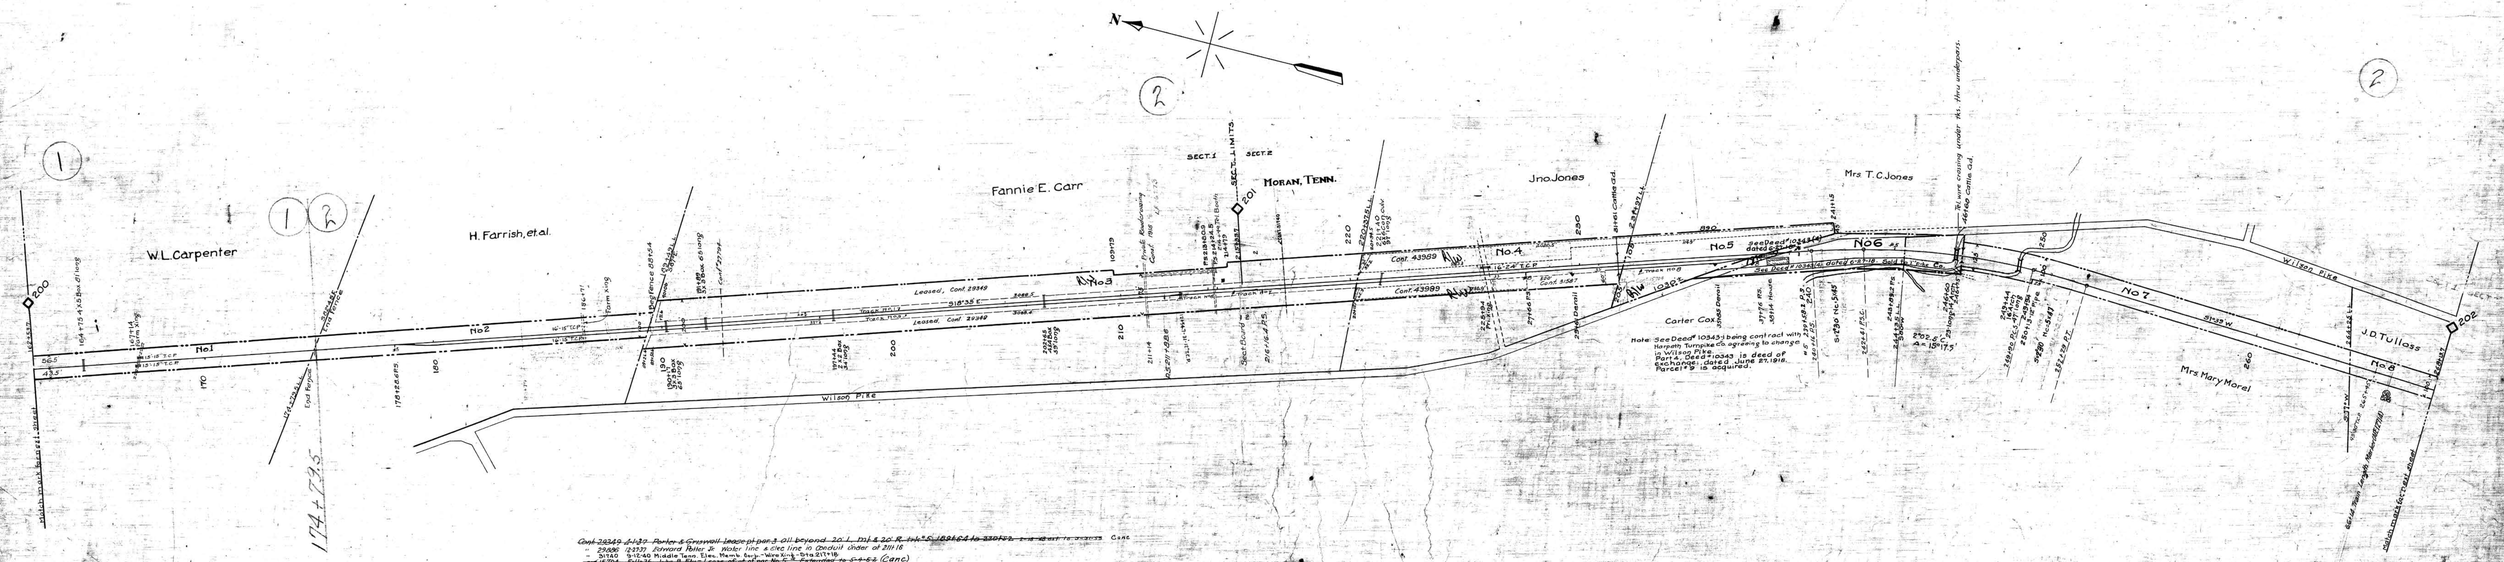

Cont.28260 4-1-30. Parker & Greswell lease of part & oil beyond 20.1 mi & 20 R. Inc.# 18916 & 18917 to 330+53. Cont.
- 29686 (2-53) Edward Peter Jr. Water line & elec line in Geodul Order of 21116
- 30140 9-11-46 Middle Tenn. Elec. Mem. Corp. - Wire X-ing Trk.#3 Order 21116
- 30140 9-11-46 Middle Tenn. Elec. Mem. Corp. - Wire X-ing Extended to 5+64.6 (Cont)
- 32958 5-29-48 Middle Tenn. Elec. Memb. Corp. - Power line opr. at Sta. 2+87.187 (217+29
1623 30942 1-26-51 Sou. Bell Tel & Tel. Co. Wire X-ing through underpass at Sta 960
33432 29949 4-27-53 S. Sunderfield Lease of pt. par. 3 10.6 acres
27794 3-18-25 T.V.A. Power Line X-ing Sta. 152+48.7
43989 12-4-57 Emmett N. Kennon Jr. - Lease of 3.24 acres in parcel #4 & 5

Sheet 1983 of 42 of Lewisburg Division from Survey Station 162+53.7
to Survey station 268+13.7

Valuation Engineer

RIGHT OF WAY AND TRACK MAP
LOUISVILLE AND NASHVILLE R. R. CO.
LEWISBURG DIVISION

STATION 162+53.7 TO STATION 268+13.7

SCALE: 1 INCH = 200 FT. JUNE 30 1917.

OFFICE OF CHIEF ENGINEER
LOUISVILLE, KY.

094-015

WILLIAMSON CO. TENN.