A.F.E. No.	Date Comp.	Description of Change
1147a	12-7-26	Inst. of Sub Drainage from Sta 329+24.7 to 338+73.7 (Hole 204).
12714	12-20-29	Inst. of Town Length Markers 13.16.
30343	3-21-42	Rlct waiting Shelter.

No.	GRANTOR.	GRANTEE.	INSTRUMENT.	DATE.	RECORD.	CORP. NO.	REMARKS.
1.	Jno. D. Tullos	L.&N. RR Co.	Condemnation	Oct.13,1911		10063	No Record Shown.
2.	J.L. Stephens	"	Deed	Jan.26,1911	D.B.33, P. 395, Jul.13,1911	10065	
3.	J.L. Bosley	"	Condemnation	Mar.8,1911	Mar.Court, 108	10067	
4.	J.W. Butts	"	"	Nov. 2,1911	D.B. 33 P. 396 Nov.15,1911	10068	
5.	T.H. Whitfield	"	"	Nov.2,1911	D.B. 33 P. 398 Nov.15,1911	10069	Also conveys parcel 10.
6.	T.H. Whitfield et al	"	"	May 23,1914	D.B. 33 P. 400 Jun.15,1911	10069(1)	See Note 2.
7.	Harpeth Turnpike Co.	"	"	May 23,1914	D.B. 57 P. 603 Aug. 4,1914	10069(3)	See Note 3.
8/	Joe T. Wilson	"	"	Jan.26,1911		(10343)(4)	
9.	S.J.Wilson	"	"	Jan.26,1911	D.B. 33 P. 397 Jul.13,1911	10071	Also conveys parcel 11.
10.	Conveyed with parcel 4 by Deed # 10066.			Sep.20,1911	D.B. 33 P. 511 Oct.28,1911	10072	See Note 2.
11.	Conveyed with parcel 5 by Deed # 10071.						
				June 27,1916	D.B 513 P.572 Oct.23,1916	10343 (4)	

NOTES:
1. S. & Ark. 10065(1) reserving T.H. Whitfield the E reverty Clause in deed # 10065 (4)
2. Also conveys R.R. Right Interest in Roads.
3. Does not mention Harpeth Turnpike Co. will convey to L.&N.RR parcel 37 for use of carrier. Deed not recorded as date of v.l. unknown.
4. R.R. Co. agrees to convey a tract from R/W a distance not to exceed 200 yrs. Ord. No. 14826
5. Portion "A" of parcel 19 is given to Turnpike Co. in exchange for parcel # 7 Deed 10343 (4).
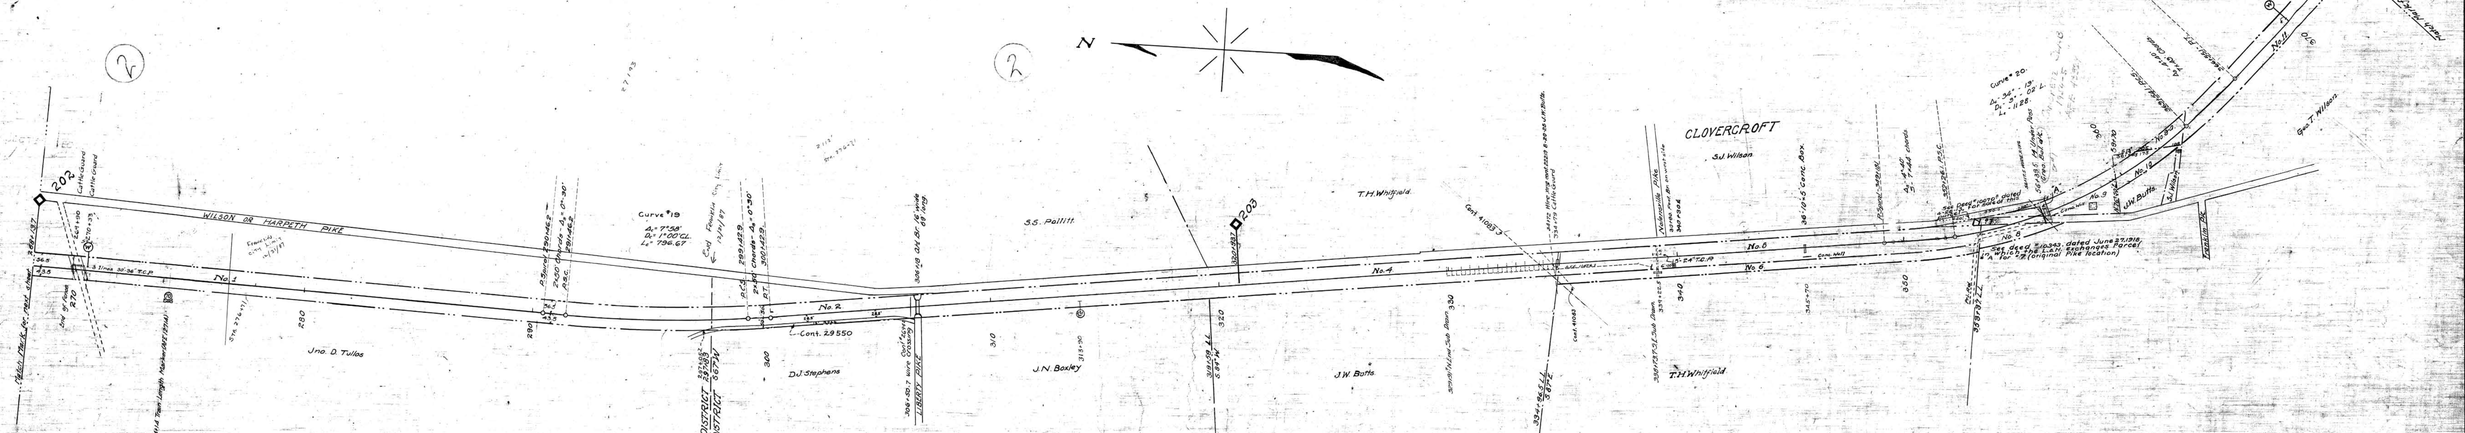
WILLIAMSON COUNTY, LEWISBURG ; TENNESSEE MAP.
MAP # 4, VALUATION SECTION # 16.