A.F.E. No	Date Comp.	Desc. of Change
3165	9-20-23	Fence East 522+41 to 523+13
		Fence West 522+41 to 523+13 - Sta 479 to Sta 540
12714	12-20-29	Inst. of Train Length Markers-Vol. 16
18418	9-12-51	Const of Off Track Wire Crsg. from Sta 520+06 to 522+56
49296	11- -58	Ret. Overhead Br. Sta 516+34

No.	Grantor	Grantee	Instrument	Date	Record	Cont. No.	Remrk
1	C.W.Williams	L.& N.R.R.Co.	Deed	Feb.23,1911	D.B. 33 P.476	Dec.11,1911	10061	See Note No.1
2	J.E.Couch	"	"	Jun.14,1911	D.B. 33 P.316	Jul. 1,1911	10062	
3	E.H.Lewis	"	"	Jun.24,1911	D.B. 33 P.231	Jul.19,1911	10064	See Note No.2
4	A.A.Jordan	"	"	Mar.11,1911	D.B. 33 P.425	Sep. 3,1911	10063	
5	Henry Dalton	"	"	May 11,1911	D.B. 33 P.233	Jun.21,1911	10065	
6	Geo.P.Tulloss	"	"	May ,1911	D.B. 33 P.462	Sep.25,1911	10063	
7	Jno.P.Noland	"	"	May 8,1911	D.B. 33 P.278	Jun.14,1911	10066	
8	A.J.Waters	"	"	Apr 3,1911	D.B. 33 P.236	Jun.24,1911	10067(1)	See Note No.3
9	Bellville Church	"	Condemnation	Feb. ,1915	Min.Bk. P.351		10064(1)	

Notes:

(1) - N.R.Co. agrees to construct a roadway to C.W.Williams' residence, to construct a bridge across creek for said road, and protect the spring adjacent to the R.O.W. - Contract No.14663.

(2) - N.R.Co. agrees to construct cride crossing - Contract No.13634

(3) - Deed of Dedication onto Fwy.1,1935 - Deed No.10067(3) - P. Co. agrees to move back from right of way - Cont. No.19439

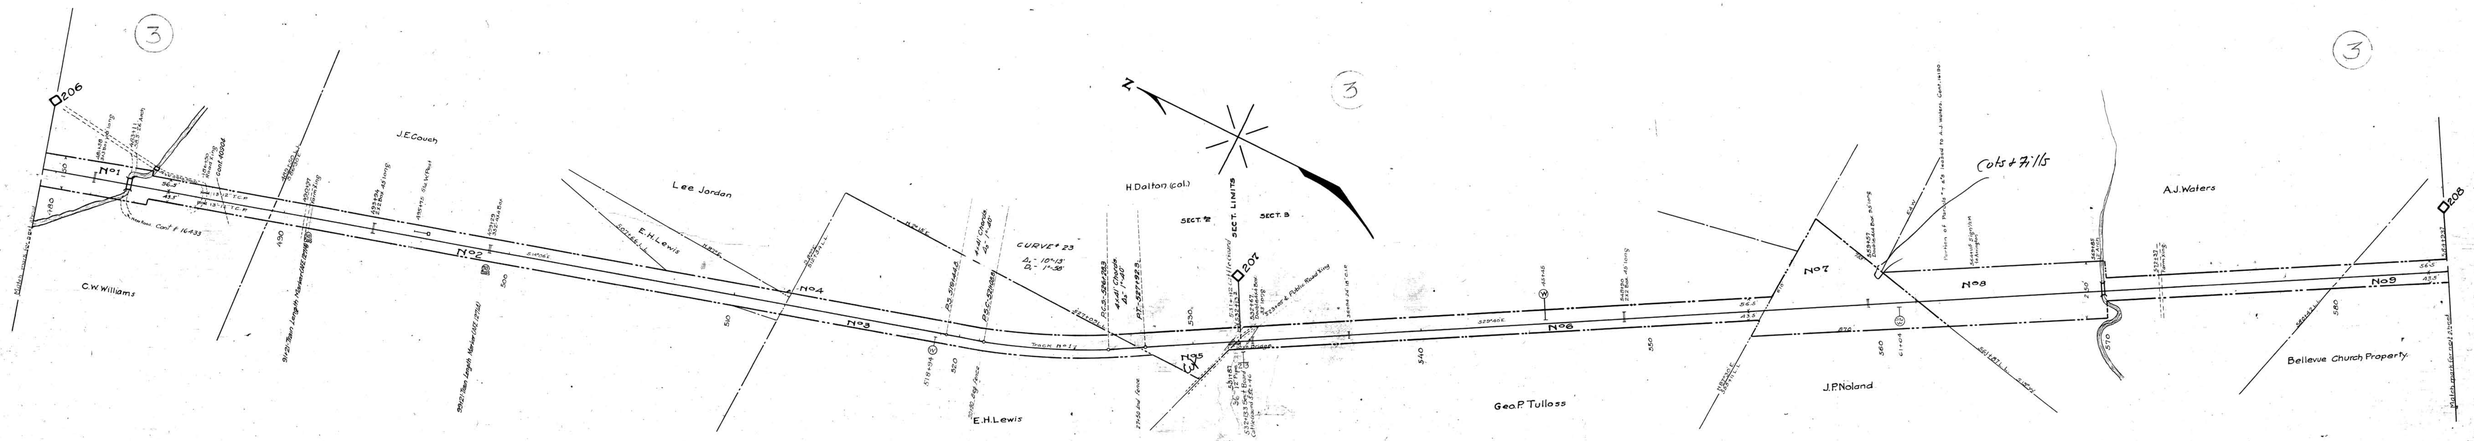

L.F.No	Contract No	Date	Description
35125	40904	9-29-53	The Middle Tennessee Elec. Memb. Co. Wire X-ing over Sta 527+31.2

Sheet No 8 of 42 of Lewisburg Division from survey station 479+33.7 to survey station 584+93.7

Valuation Engineer

RIGHT OF WAY AND TRACK MAP
LOUISVILLE AND NASHVILLE R. R. CO.
LEWISBURG DIVISION

STATION 479+33.7 TO STATION 584+93.7

SCALE- 1 INCH = 200 FT. JUNE 30 1917.

OFFICE OF CHIEF ENGINEER
LOUISVILLE, KY.

16-6

Williamson Co. Tenn.

094-018