A.F.E. No	Date Comp	Desc. of Change
8725	9-26-28	Fence East 623+02 to 638+54 West 609+72 to 638+54
9760		8" tile drain right with 4" branch 40' apart 644+00
7074	12-28-29	Test of Train Length, Marion N.B. No.
7074	6-8-31	Rel. of 1st of 4th Rd. South Rm Crk.
21221	" "	220' of Wd. 89 P.O. Moved from 3841+06.6 in 3843+78.6 See Chng 37
22223	3-31-35	Rel. Track, Pen
30685	5-4-43	South end of Trk 11 rel. New L. 585'
44489	8-31-55	Fence East side Sta. 588+54 to 605+62

No.	Grantor	Grantee	Instrument	Date	Record		Book No.	Remarks
1.	Talbert Church	Louisburg & Nor. R.R. Co.	Condemnation	Feb. 1915	Min. Bk P 391		10066 (1)	
2.	Ruby E. Duff	"	Deed	Dec.16,1911	Rib. 36 P. 6	Dec.19,1911	" (2)	
3.	Nancy E. Duff	"	"	May 17,1911	" 35 P. 26	Jun.14,1911	10083 (2)	
4.	Jasper Reynolds	"	"	Sep.16,1911	" 35 P. 9	Dec.20,1911	10083 (2)	
5.	Jasper Reynolds	"	"	"	" 35 P. 7	Dec.19,1911	10083 (2)	
6.	W. T. Robinson	"	"	May 6,1911	" 33 P.252	Jun. "	10081 (1)	
7.	W. T. "	"	"	May. 6,1911	" 33 P.187	Jun. 7,1911	10079 (1)	
8.	J. E. Stewart	"	"	May 4,1911	" 33 P.089	Jun.14,1911	10082 (1)	
9.	" " "	"	"	Mar. 6,1912	" 37 P.220	Feb. 6,1914	" (2)	Also conveys parcel #10.
10.	W. A. Neal	"	"	Dec. 13,1911	" 33 P.322	Jun.14,1911	10073 (1)	
11.	C. Buchanan	"	"	" 18,1911	" P.174	Jun.17,1911	10074 (1)	" " " #17.
12.	Mrs. E.B.Roberts et al	"	Condemnation -	" 21,1911				
13.	C. Buchanan	"	Deed	" 21,1911	" 37 P.163	Dec. 18,1913	" (2)	
14.	G.M. McDaniel	"	"	Apr 2,1911	" 33P.473	Jun. 16,1911	10084 (1)	
15.	C. Buchanan	"	"	Ap. 26,1915	" 39 P.111	" 1,1915	10434 (1)	
16.	Surveyor sta. parcel #9 by deed #10092 (1)							
17.	" " " 211 " #10094 (1)							

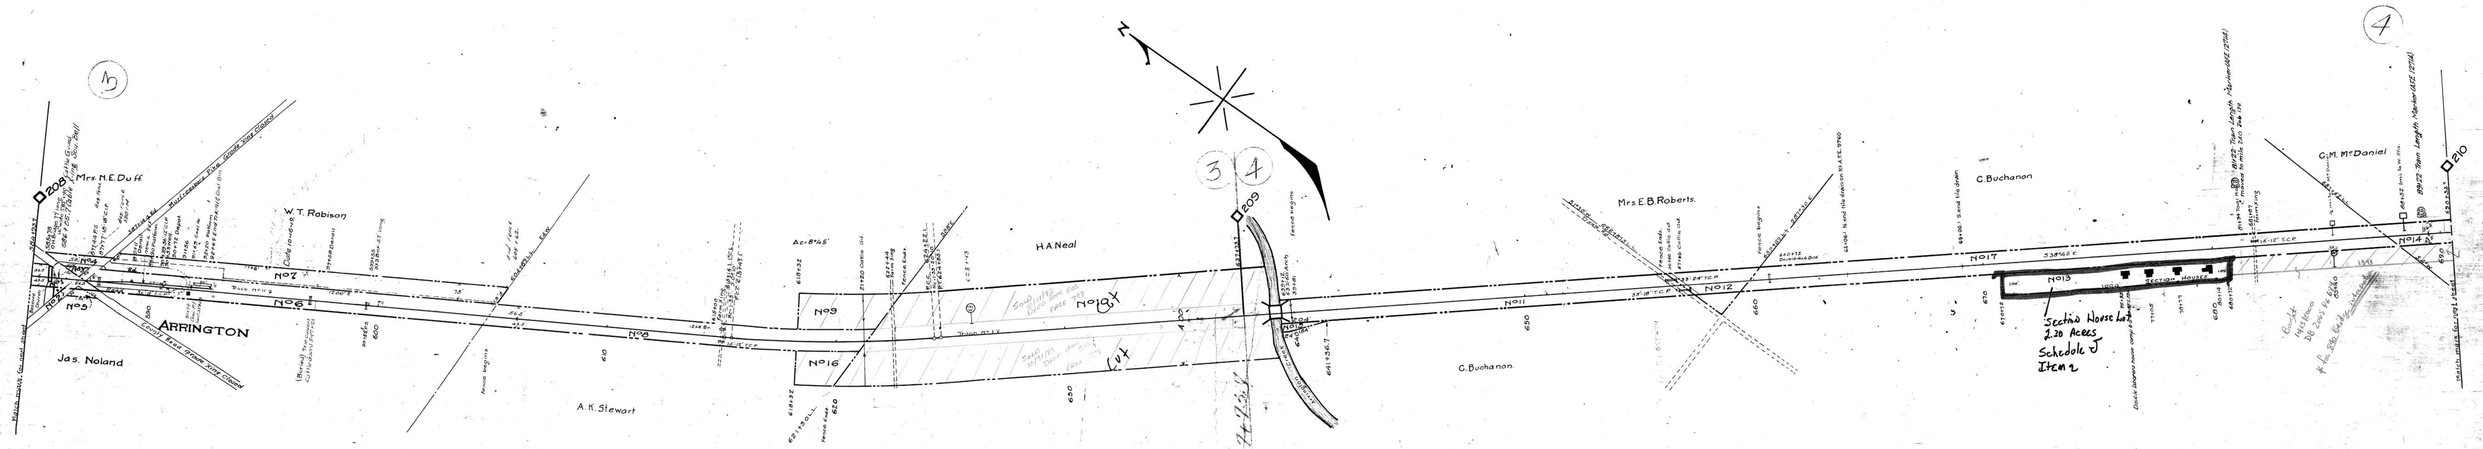

Cont. 32052 6-26-42 Middle Tenn. Elec. Memb. Corp. - Power line over at sta. 587+47.
~~Cont. 34504 1-6-46 B.H. Peacock - Jun. 12-18-50 Cont. Bin at sta. 591+89 Cancelled 3-6-10~~
" 37805 1-14-47 Conv. Ry. Elec. Trk. Yd. in Sta. 591+34
" 37299 5-5-49 State Hwy. Bridge over head at Sta. 586+88.7
~~37299 2-21-49 Marion Const. Co. Bldg. on N.E. side of Trks. on old Pavd. Foundation at Sta. 90172 (Cancelled)~~
" 37299 2-17-50 Southern Bell - rel. 4-19-50 Wires crossing at Sta. 586+85.7
" 37299 3-14-50 Starting of railroad crossing at Sta. 586+85.7
~~Lease to Trk. 6 and 7, Sta. 588+54 to 605+62 (Canc. 6-14-57).~~

Fence on north side, Sta. 623+03 to 638+54. Owned by R.R. Co.
Fence on south side Sta. 620+73 to 638+54 Own. Jointly R.R. Co.
Fence on south side Sta. 587+46 to 605+87. " "

Sheet No 7 of 42 of Lewisburg Division from survey station 584+93.7 to survey station 690+53.7

Valuation Engineer

RIGHT OF WAY AND TRACK MAP
LOUISVILLE AND NASHVILLE R. R. CO.
LEWISBURG DIVISION

STATION 584+93.7 TO STATION 690+53.7

SCALE-1 INCH—200 FT. JUNE 30 1917

OFFICE OF CHIEF ENGINEER
LOUISVILLE, KY.

Schedule J
Item 2

V.16

16-7

WILLIAMSON CO. TENN.

094-019